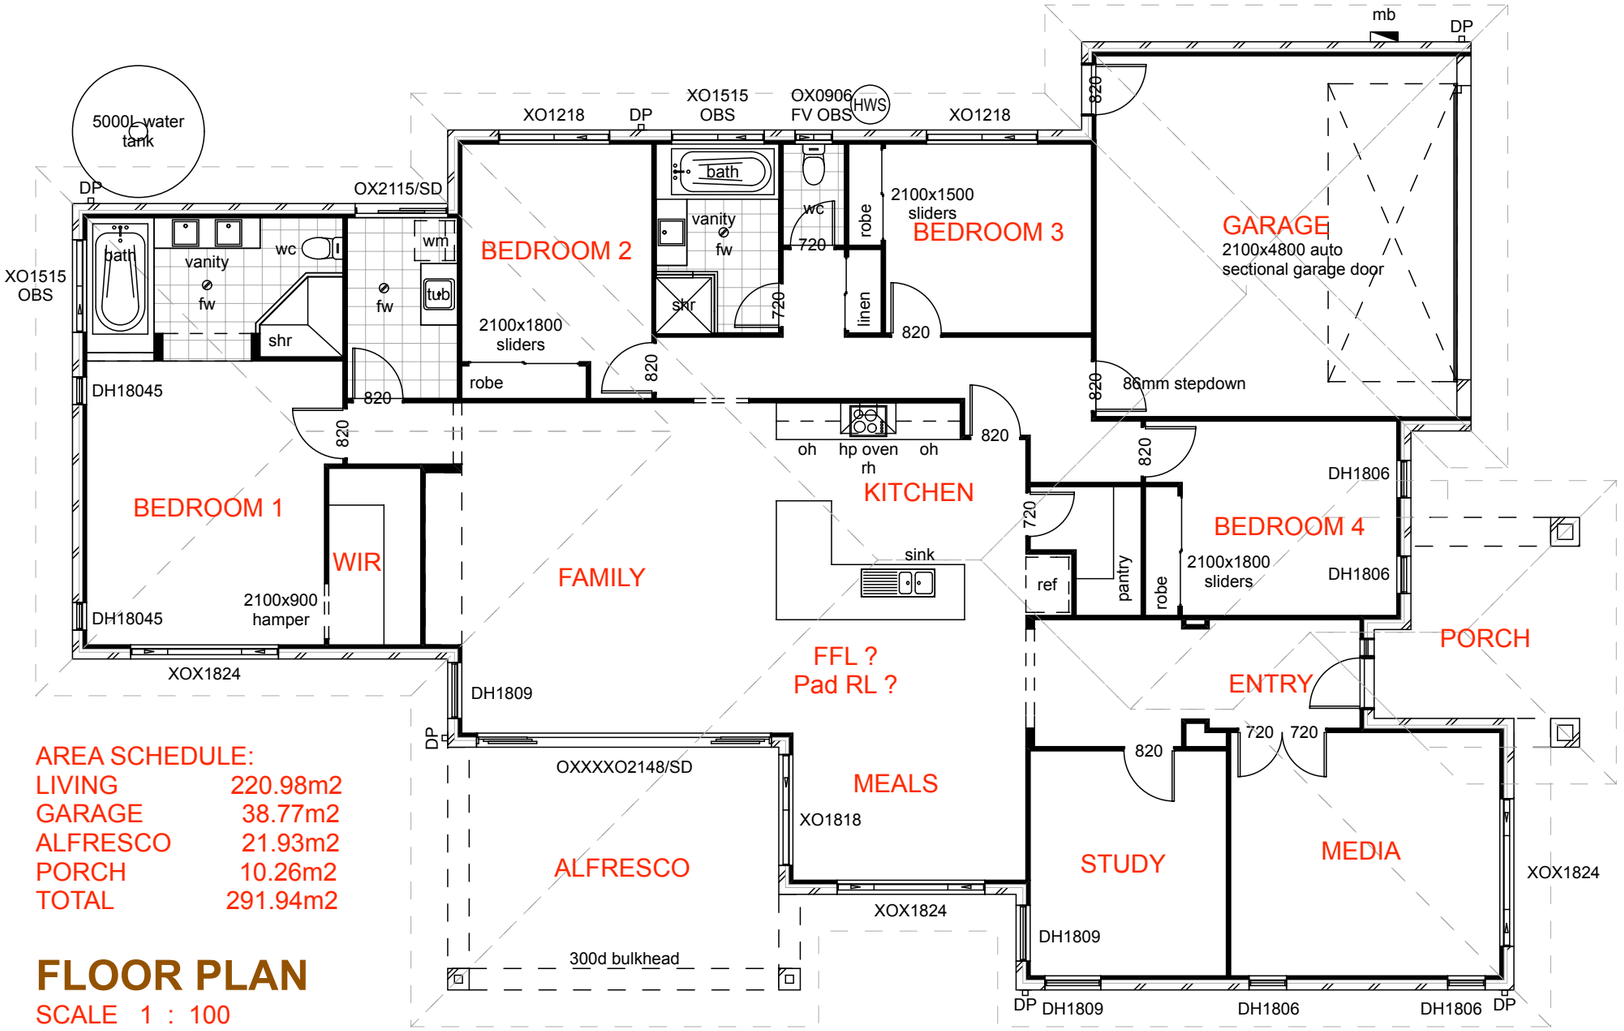

AREA SCHEDULE:

LIVING	220.98m2
GARAGE	38.77m2
ALFRESCO	21.93m2
PORCH	10.26m2
TOTAL	291.94m2

FLOOR PLAN

SCALE 1 : 100

These Drawings are the copyright of Bryn Spence & Associates and are not to be reproduced in part or in whole without the written permission of Bryn Spence & Associates. Do not scale off drawings confirm any measurement on site and report any discrepancy to the Building Designer

NOTES & AMENDMENTS:

#Notes	

MANUKA HOMES
PO Box 839
Paradise Point
QLD 4216
Mob: 0422 334 690

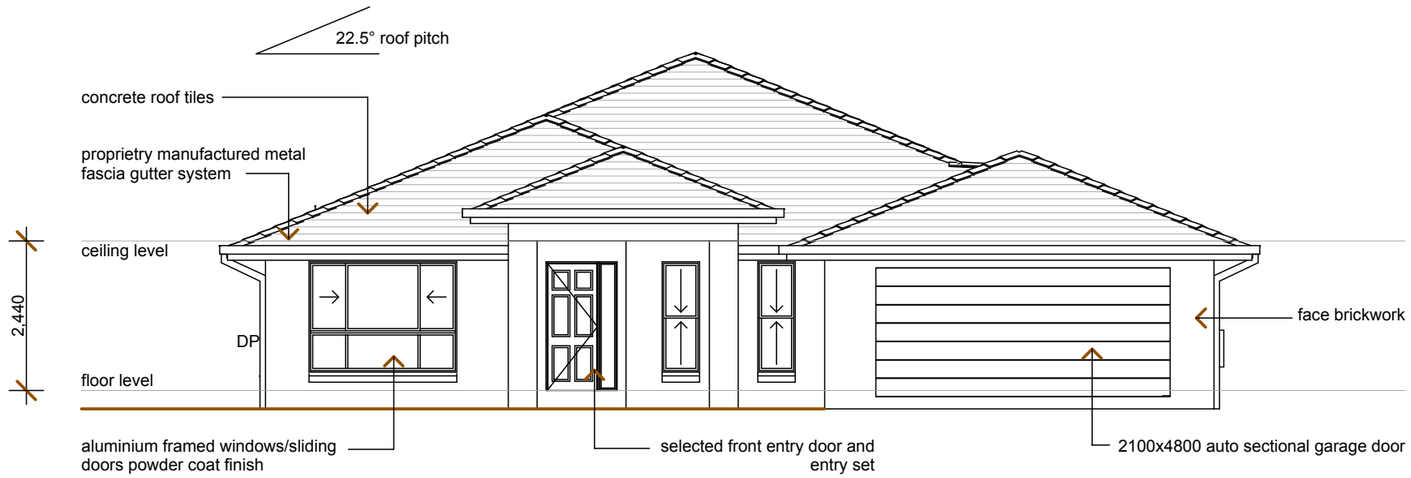

NORTHERN ELEVATION

SCALE 1 : 100

EASTERN ELEVATION

SCALE 1 : 100

These Drawings are the copyright of Bryn Spence & Associates and are not to be reproduced in part or in whole without the written permission of Bryn Spence & Associates. Do not scale off drawings confirm any measurement on site and report any discrepancy to the Building Designer

NOTES & AMENDMENTS:

#Notes	

MANUKA
HOMES
PO Box 839
Paradise Point
QLD 4216
Mob: 0422 334 690

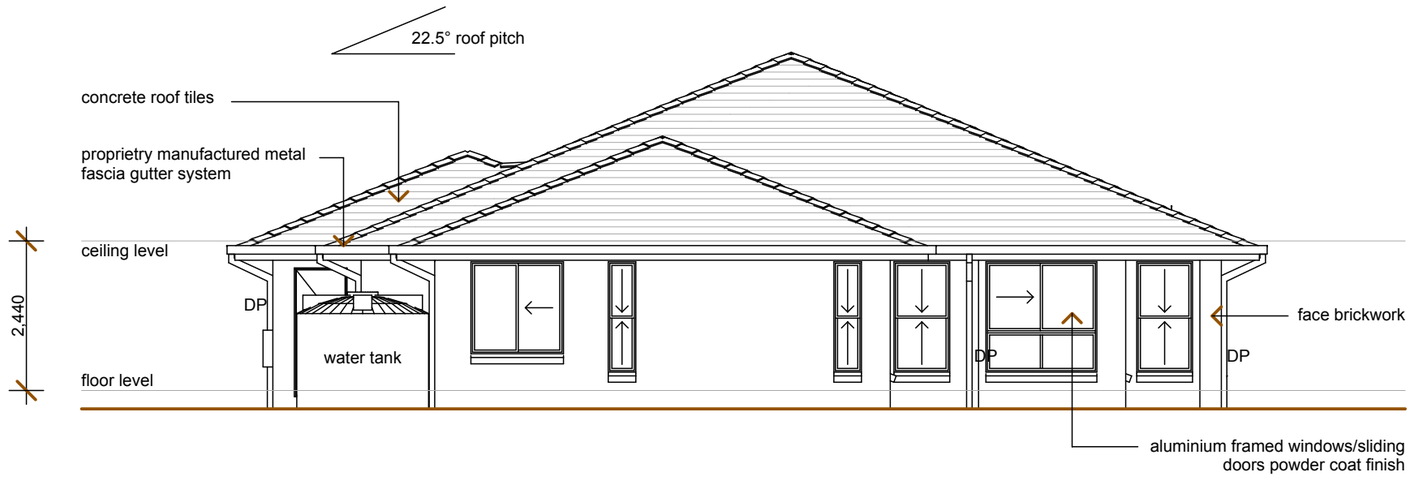

SOUTHERN ELEVATION

SCALE 1 : 100

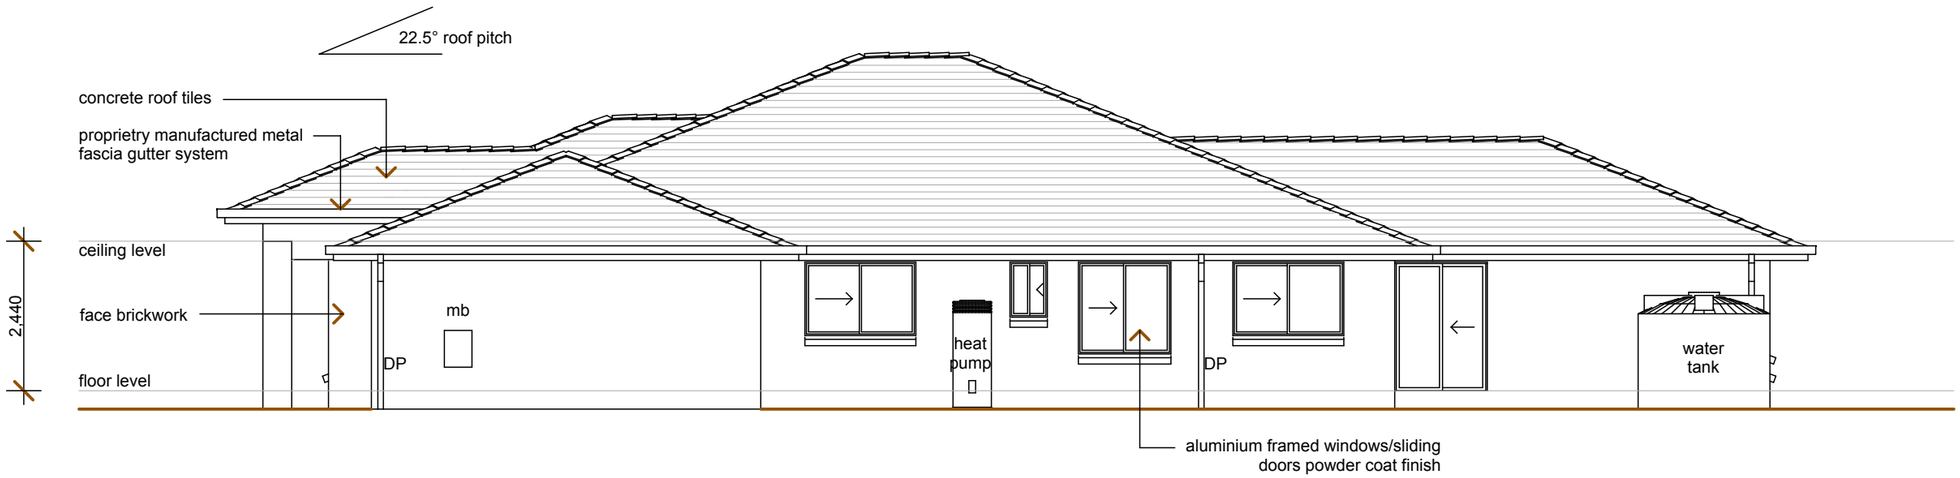

WESTERN ELEVATION

SCALE 1 : 100

These Drawings are the copyright of Bryn Spence & Associates and are not to be reproduced in part or in whole without the written permission of Bryn Spence & Associates. Do not scale off drawings confirm any measurement on site and report any discrepancy to the Building Designer

NOTES & AMENDMENTS:

#Notes	

MANUKA
HOMES
PO Box 839
Paradise Point
QLD 4216
Mob: 0422 334 690