GROUND FLOOR PLAN

SCALE 1 : 100

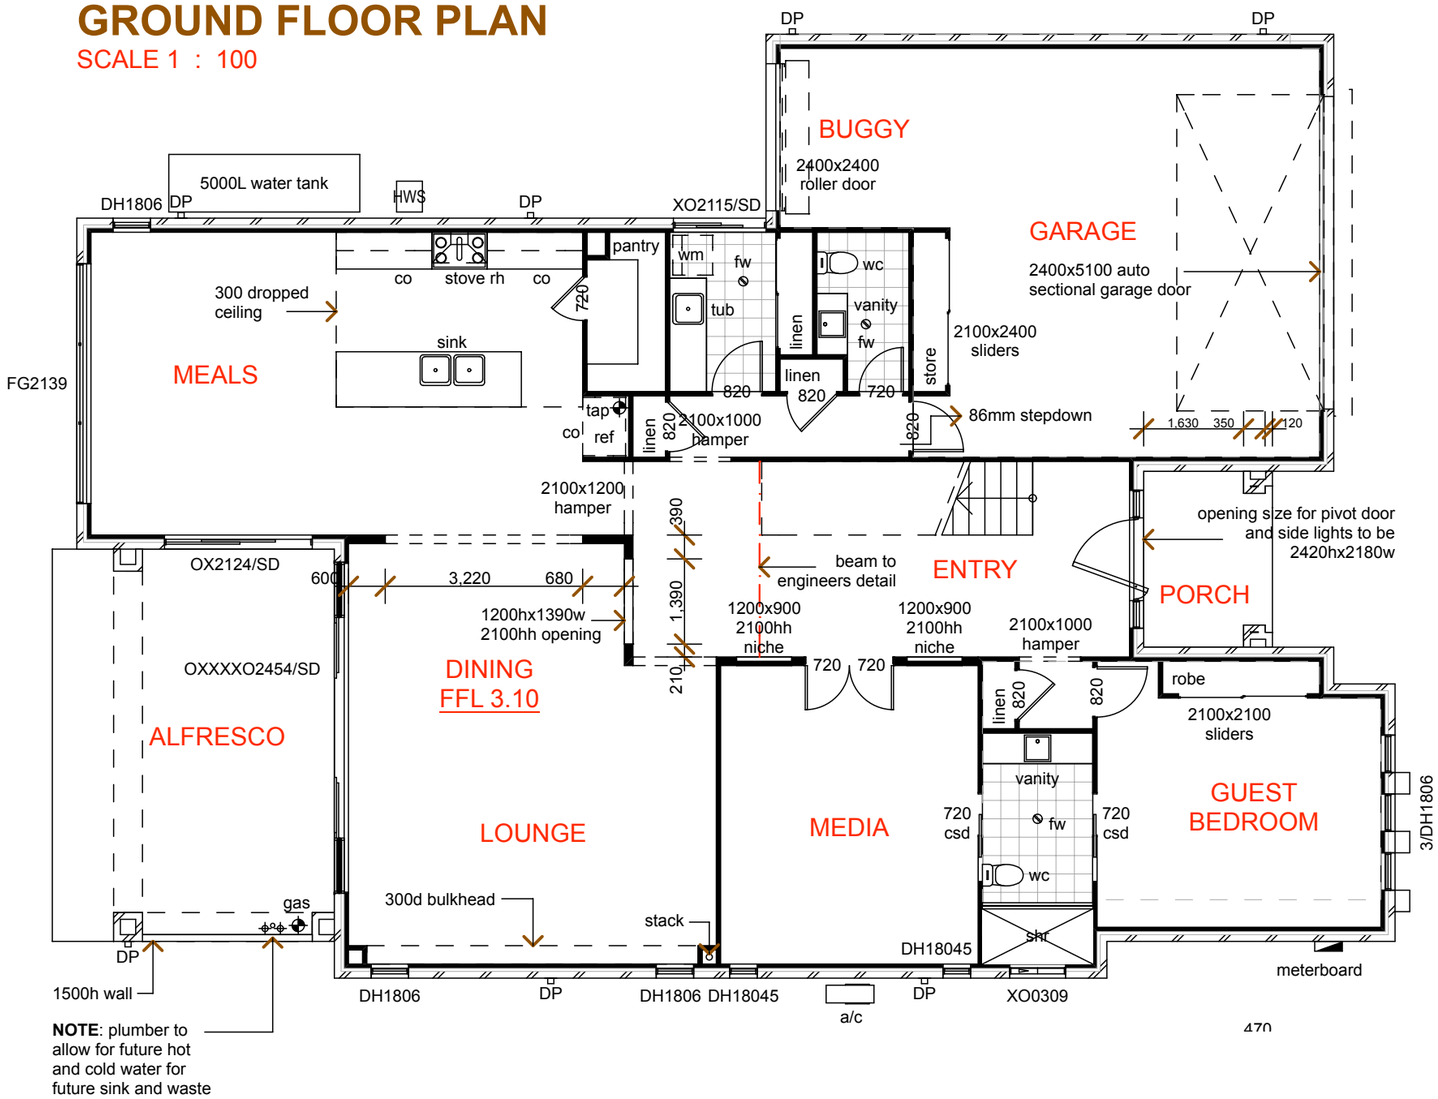

NOTE: plumber to allow for future hot and cold water for future sink and waste

These Drawings are the copyright of Bryn Spence & Associates and are not to be reproduced in part or in whole without the written permission of Bryn Spence & Associates. Do not scale off drawings confirm any measurement on site and report any discrepancy to the Building Designer

NOTES & AMENDMENTS:

14/12/09	A-"Construction issue"

MANUKA
HOMES
PO Box 839
Paradise Point
QLD 4216
Mob: 0422 334 690

FIRST FLOOR PLAN

SCALE 1 : 100

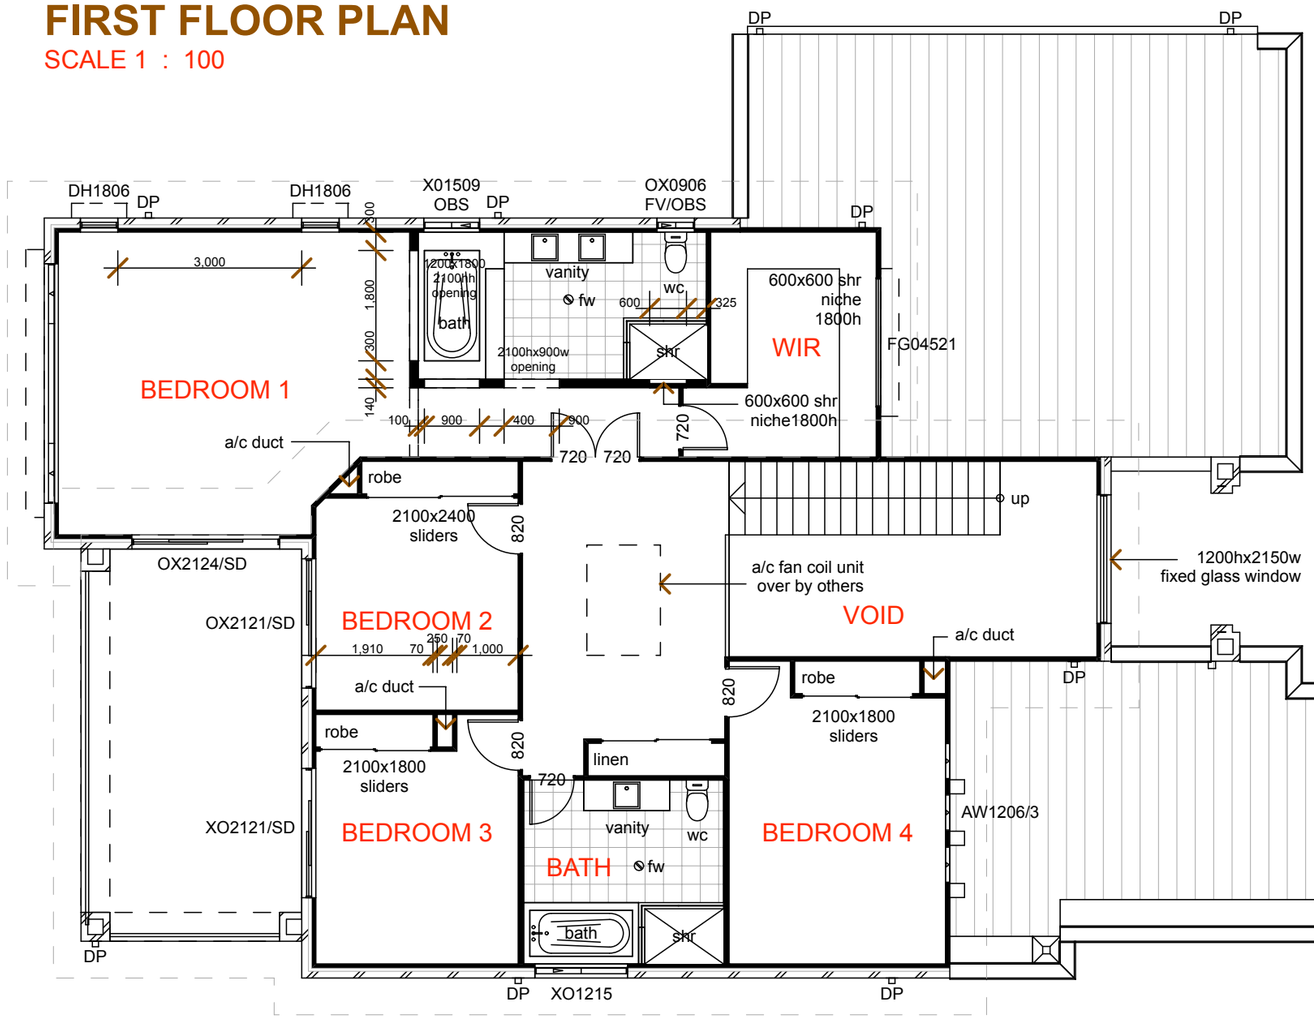

These Drawings are the copyright of Bryn Spence & Associates and are not to be reproduced in part or in whole without the written permission of Bryn Spence & Associates. Do not scale off drawings confirm any measurement on site and report any discrepancy to the Building Designer

NOTES & AMENDMENTS:

14/12/09	A-"Construction issue"

MANUKA
HOMES
PO Box 839
Paradise Point
QLD 4216
Mob: 0422 334 690

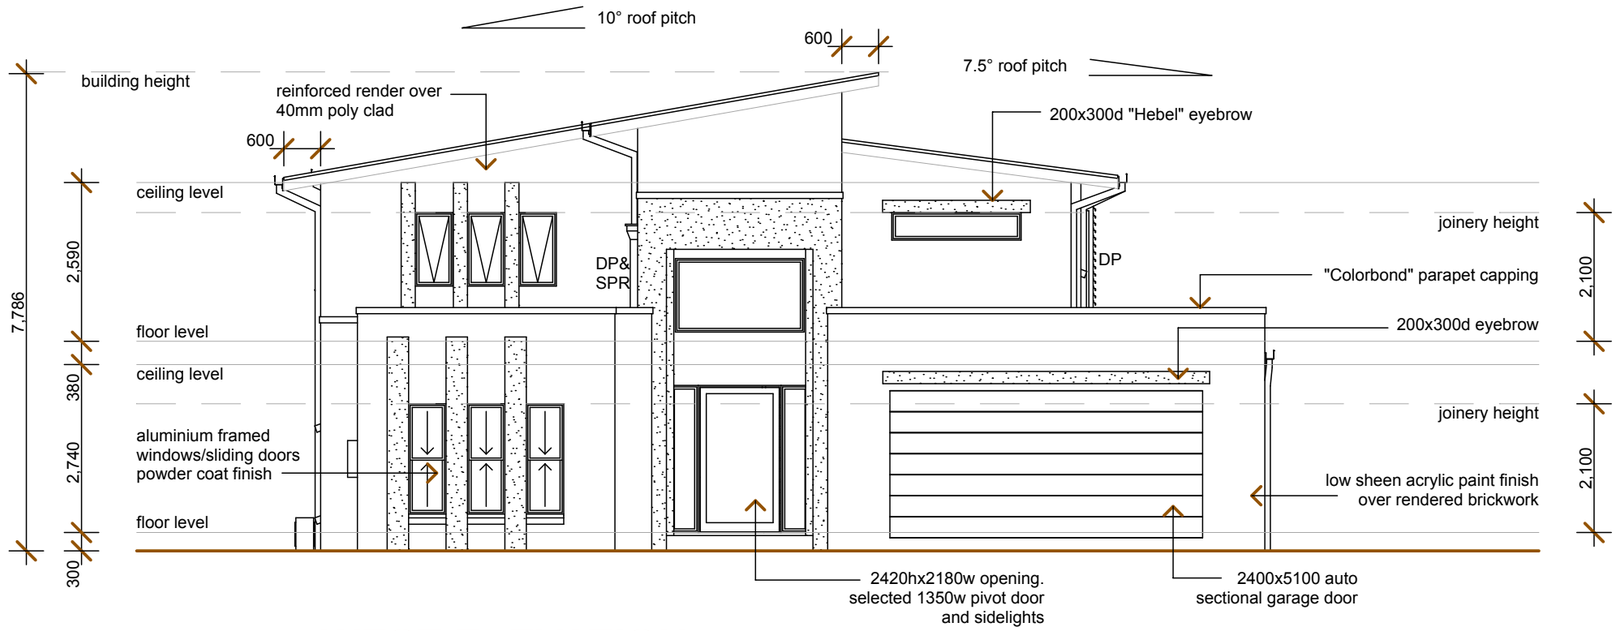

WEST ELEVATION

SCALE 1 : 100

NORTH ELEVATION

SCALE 1 : 100

These Drawings are the copyright of Bryn Spence & Associates and are not to be reproduced in part or in whole without the written permission of Bryn Spence & Associates. Do not scale off drawings confirm any measurement on site and report any discrepancy to the Building Designer

NOTES & AMENDMENTS:

14/12/09	A-"Construction issue"

MANUKA HOMES
PO Box 839
Paradise Point
QLD 4216
Mob: 0422 334 690

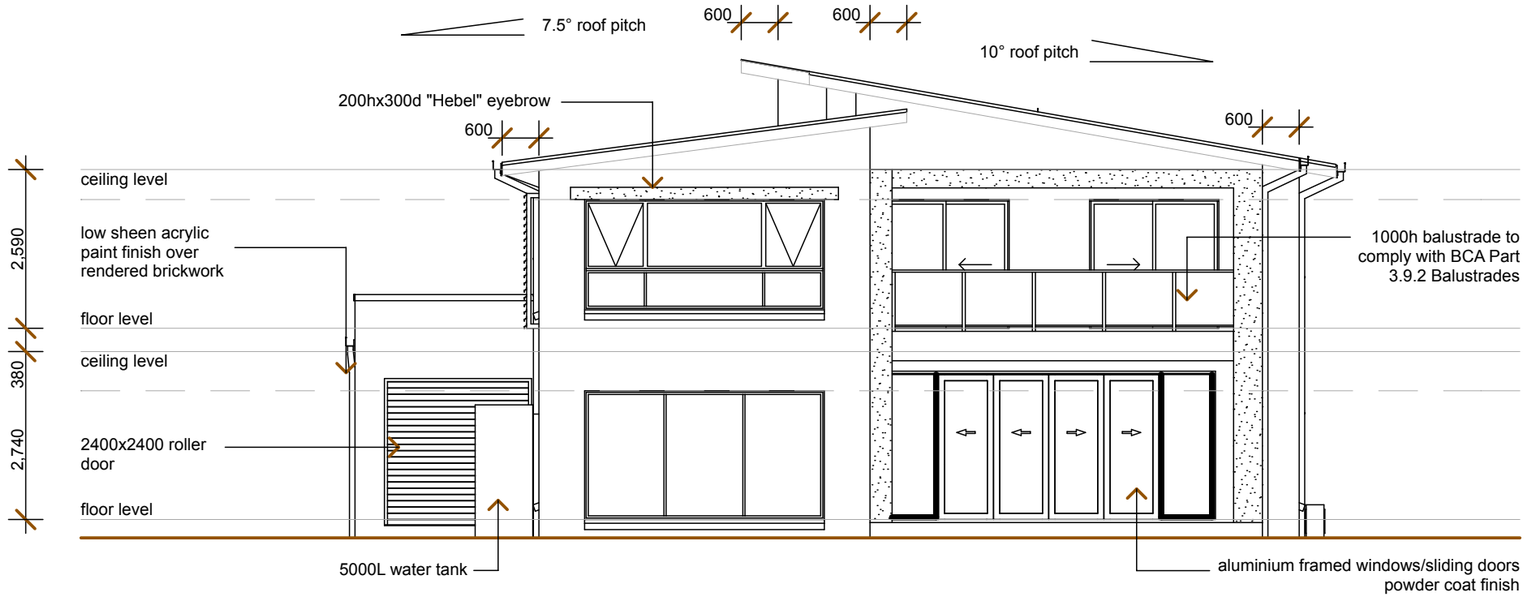

EAST ELEVATION

SCALE 1 : 100

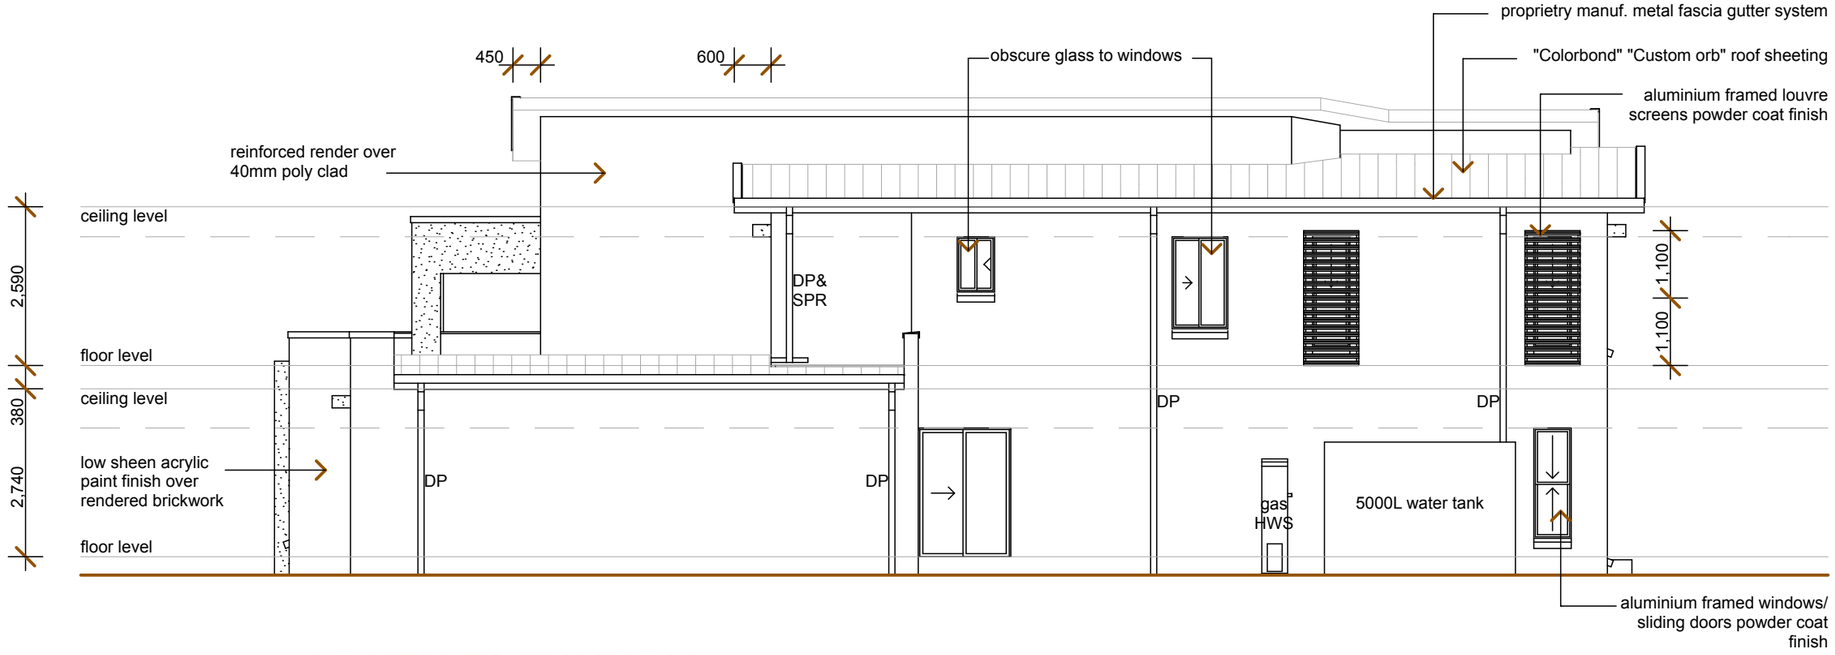

SOUTH ELEVATION

SCALE 1 : 100

These Drawings are the copyright of Bryn Spence & Associates and are not to be reproduced in part or in whole without the written permission of Bryn Spence & Associates. Do not scale off drawings confirm any measurement on site and report any discrepancy to the Building Designer

NOTES & AMENDMENTS:

14/12/09	A-"Construction issue"

MANUKA HOMES
PO Box 839
Paradise Point
QLD 4216
Mob: 0422 334 690