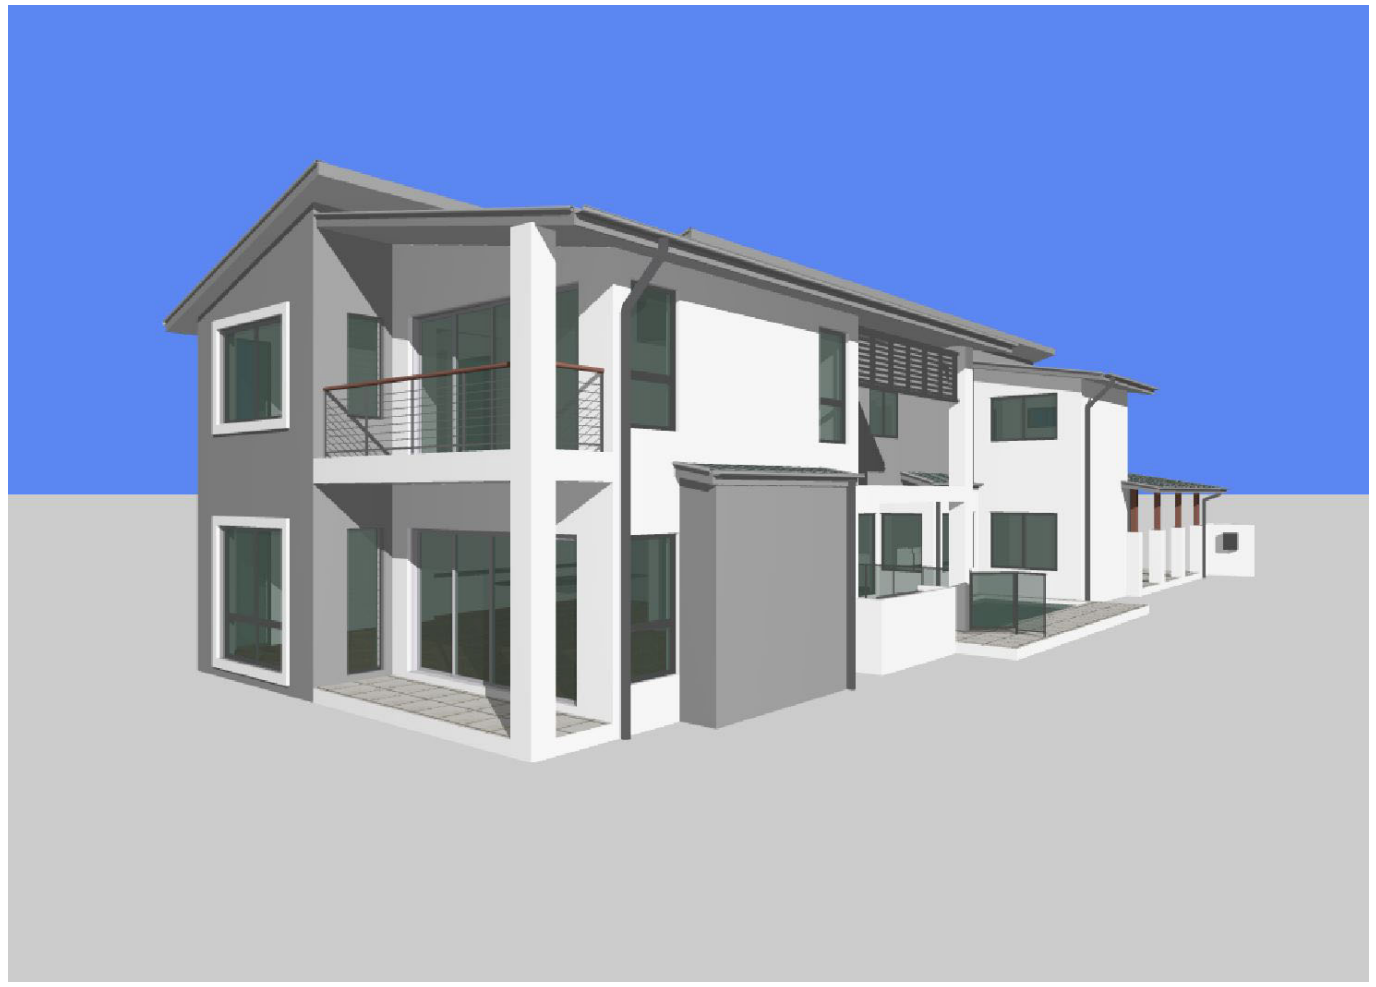

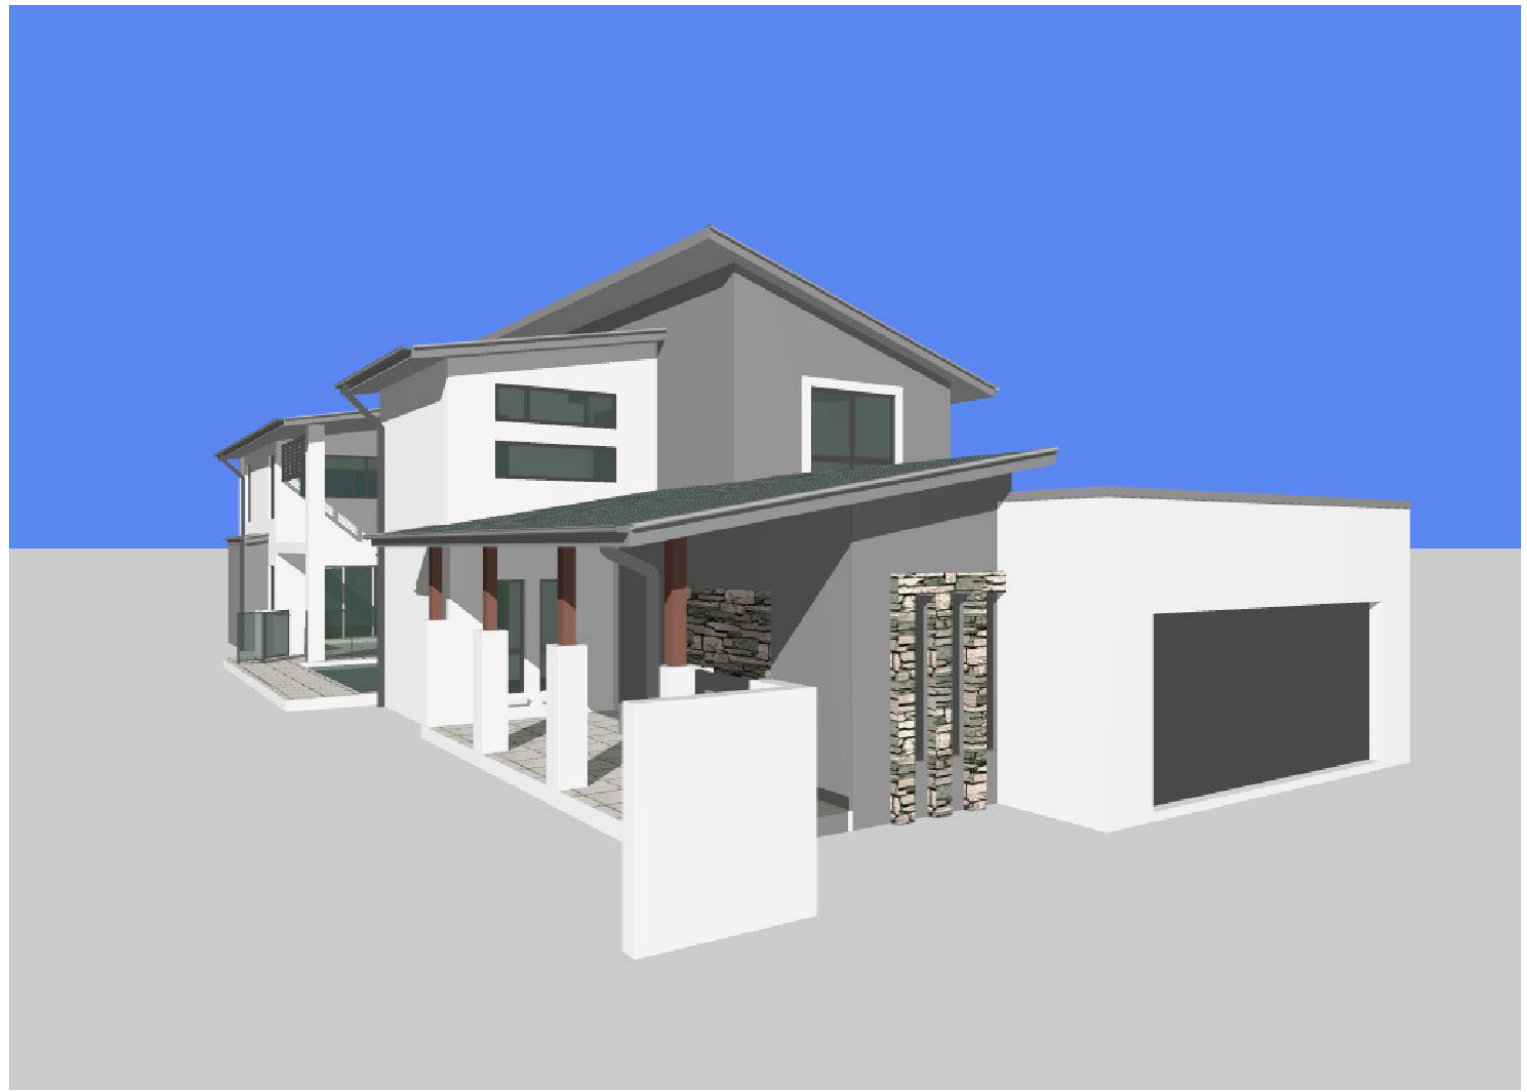

BRYN SPENCE & ASSOCIATES

BUILDING DESIGNERS

9 BIMINI COURT , CLEAR ISLAND WATERS

QLD. 4226 AUSTRALIA

PHONE / FACSIMILE (07) 55 786 338

email bspence@bigpond.net.au

QBSA Lic No 069 437

NOTES & AMENDMENTS

—	

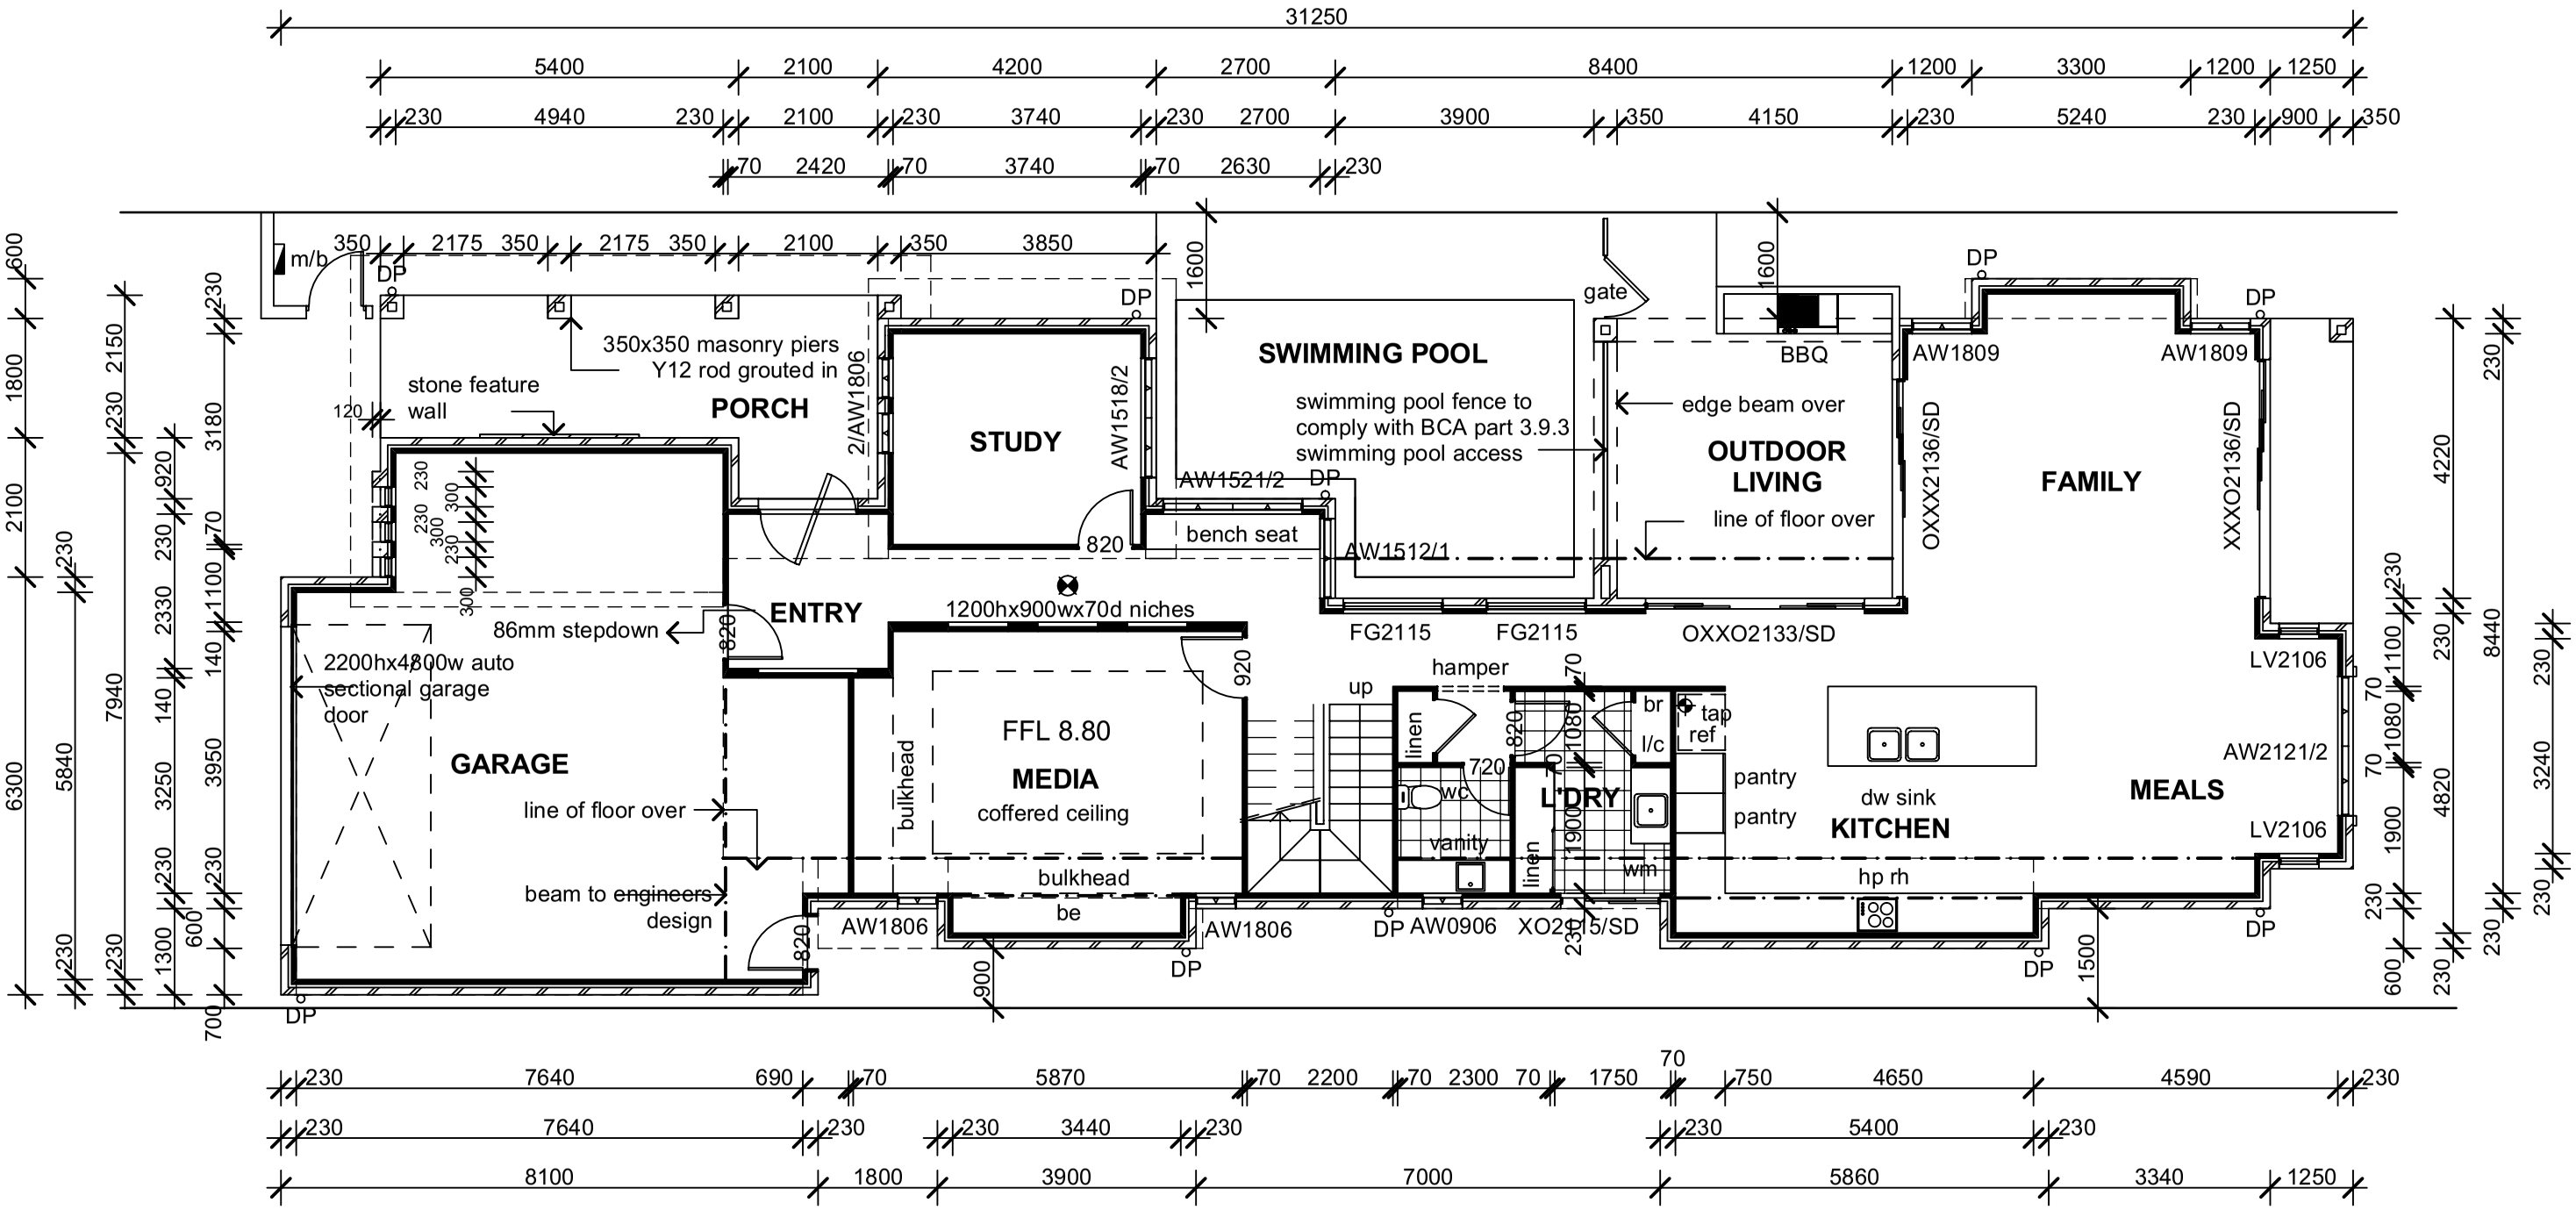

GROUND FLOOR PLAN

SCALE 1 : 100

BRYN SPENCE & ASSOCIATES
BUILDING DESIGNERS
9 BIMINI COURT, CLEAR ISLAND WATERS
QLD. 4226 AUSTRALIA
PHONE / FACSIMILE (07) 55 786 338
email bspence@bigpond.net.au
QBSA Lic No 069 437

NOTES & AMENDMENTS

—

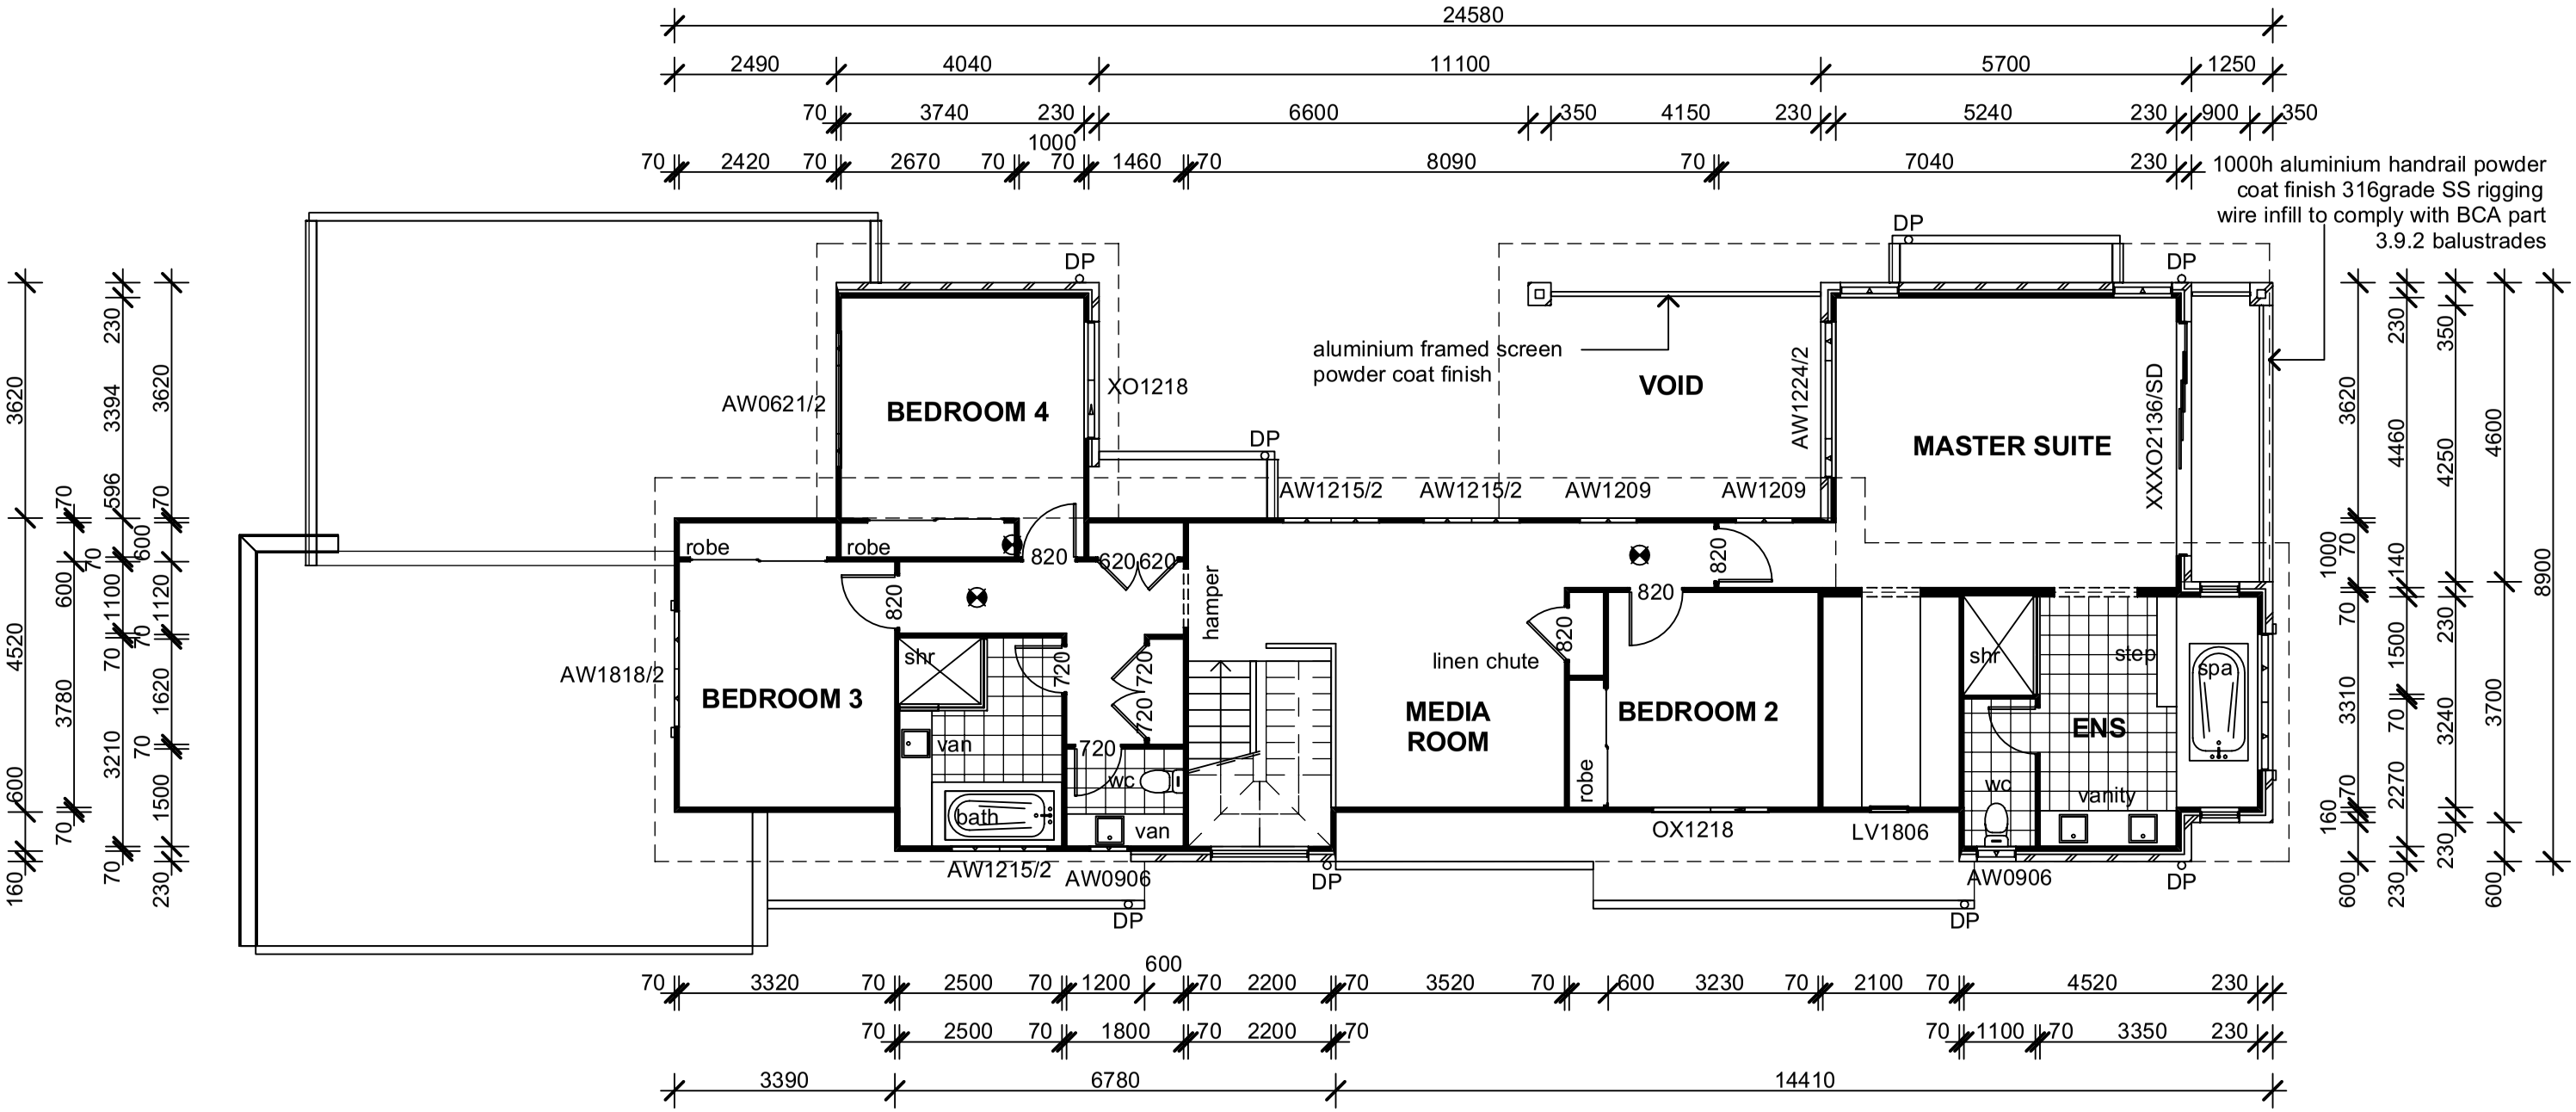

FIRST FLOOR PLAN

SCALE 1 : 100

indicates smoke detector

BRYN SPENCE & ASSOCIATES
BUILDING DESIGNERS
9 BIMINI COURT , CLEAR ISLAND WATERS
QLD. 4226 AUSTRALIA
PHONE / FACSIMILE (07) 55 786 338
email bspence@bigpond.net.au
QBSA Lic No 069 437

NOTES & AMENDMENTS

_	

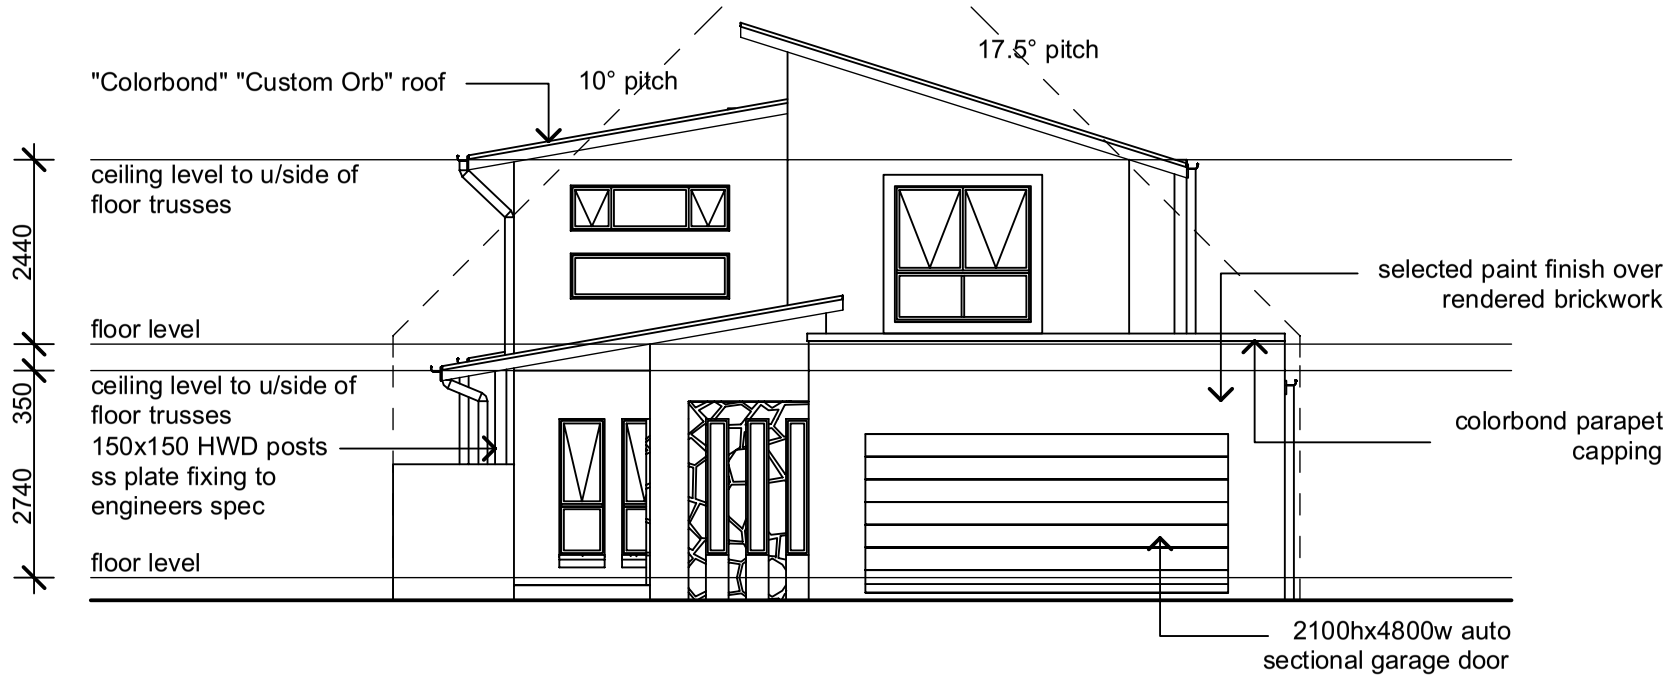

WESTERN ELEVATION

SCALE 1 : 100

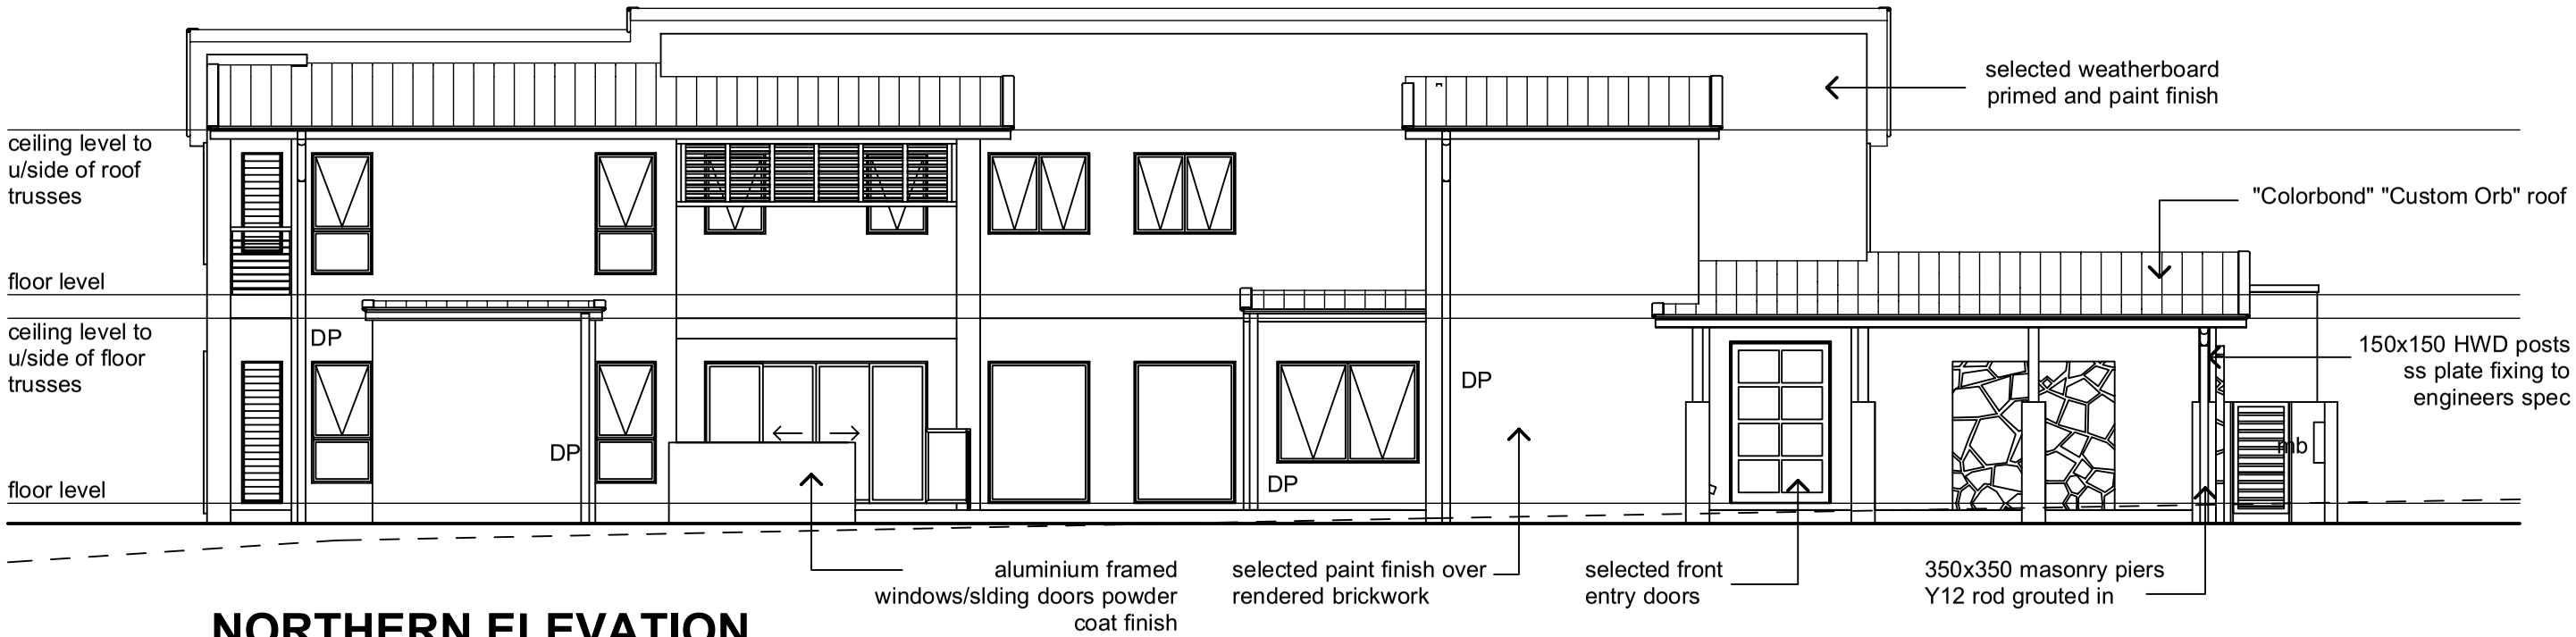

NORTHERN ELEVATION

SCALE 1 : 100

BRYN SPENCE & ASSOCIATES
BUILDING DESIGNERS
9 BIMINI COURT , CLEAR ISLAND WATERS
QLD. 4226 AUSTRALIA
PHONE / FACSIMILE (07) 55 786 338
email bspence@bigpond.net.au
QBSA Lic No 069 437

NOTES & AMENDMENTS

1

EASTERN ELEVATION

SCALE 1 : 100

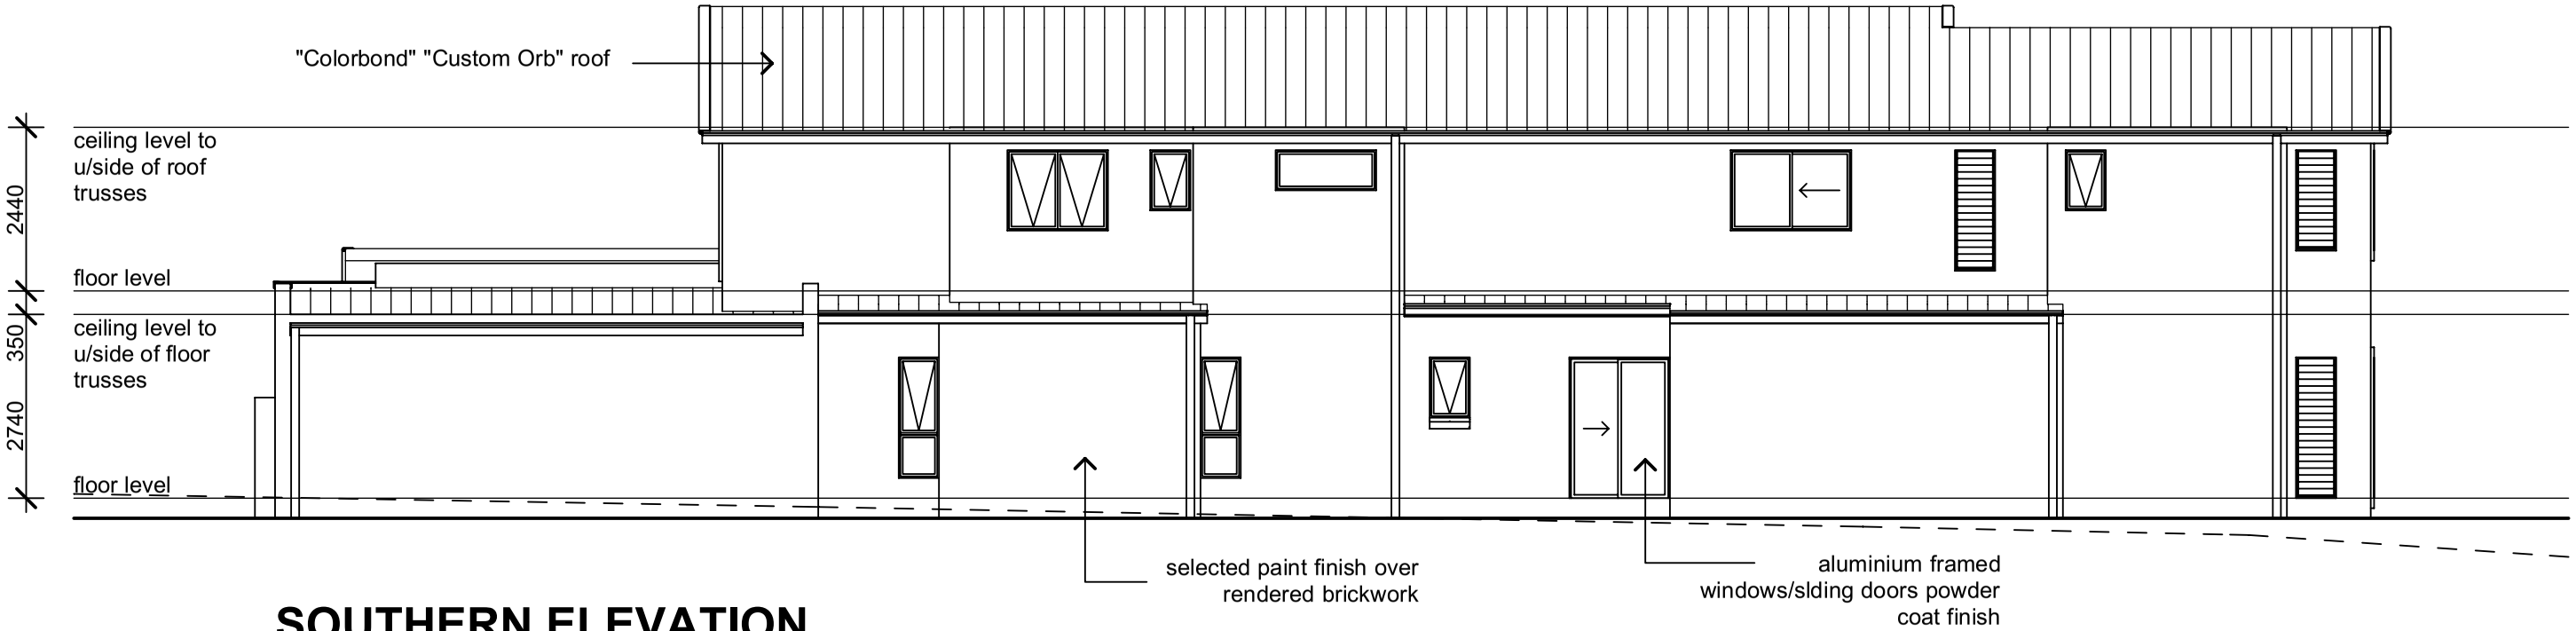

SOUTHERN ELEVATION

SCALE 1 : 100

BRYN SPENCE & ASSOCIATES
BUILDING DESIGNERS
9 BIMINI COURT, CLEAR ISLAND WATERS
QLD. 4226 AUSTRALIA
PHONE / FACSIMILE (07) 55 786 338
email bspence@bigpond.net.au
QBSA Lic No 069 437

NOTES & AMENDMENTS

—