EUNGELLA

These Drawings are the copyright of Bryn Spence & Associates and are not to be reproduced in part or in whole without the written permission of Bryn Spence & Associates. Do not scale off drawings confirm any measurement on site and report any discrepancy to the Building Designer

NOTES & AMENDMENTS:

#Notes	

MANUKA HOMES
PO Box 839
Paradise Point
QLD 4216
Mob: 0422 334 690

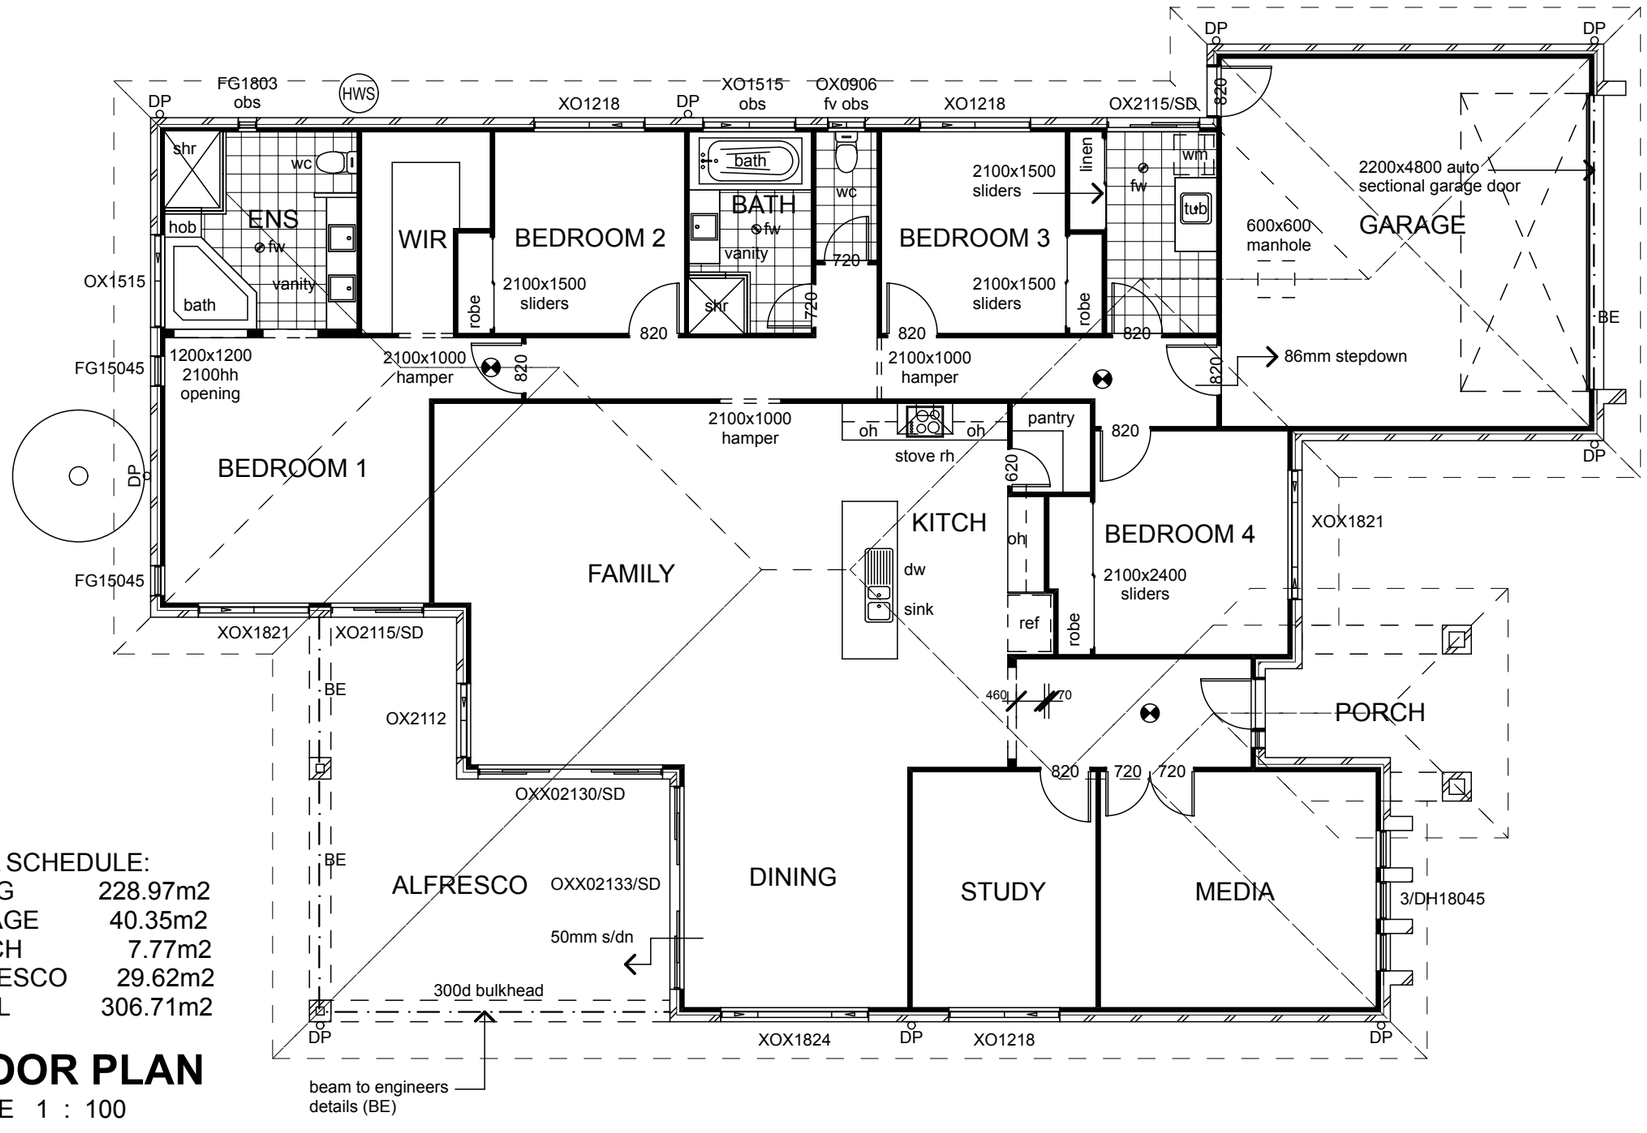

AREA SCHEDULE:

LIVING	228.97m2
GARAGE	40.35m2
PORCH	7.77m2
ALFRESCO	29.62m2
TOTAL	306.71m2

FLOOR PLAN

SCALE 1 : 100

indicates smoke detector

EUNGELLA

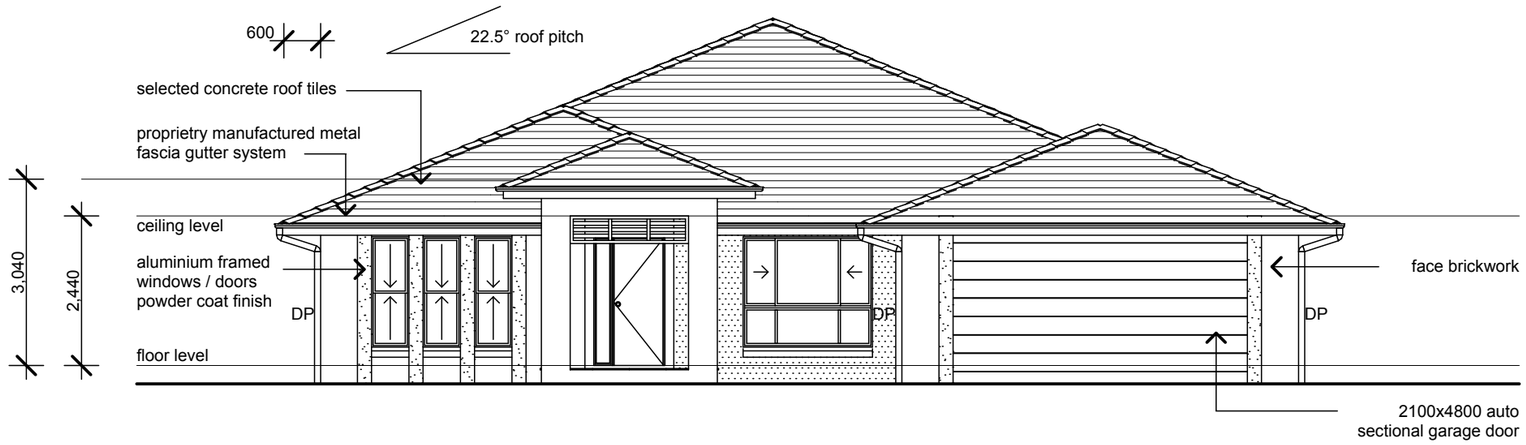

NORTH WEST ELEVATION

SCALE 1 : 100

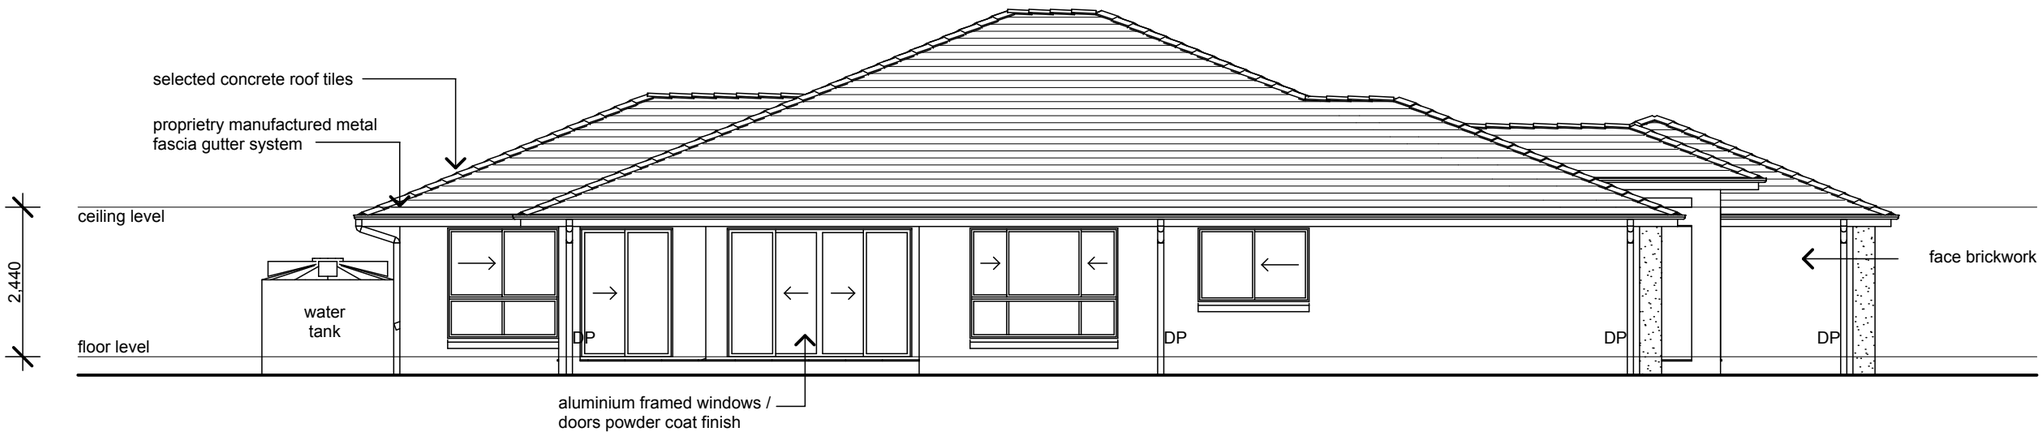

NORTH EAST ELEVATION

SCALE 1 : 100

These Drawings are the copyright of Bryn Spence & Associates and are not to be reproduced in part or in whole without the written permission of Bryn Spence & Associates. Do not scale off drawings confirm any measurement on site and report any discrepancy to the Building Designer

NOTES & AMENDMENTS:

#Notes	

MANUKA
HOMES
PO Box 839
Paradise Point
QLD 4216
Mob: 0422 334 690

EUNGELLA

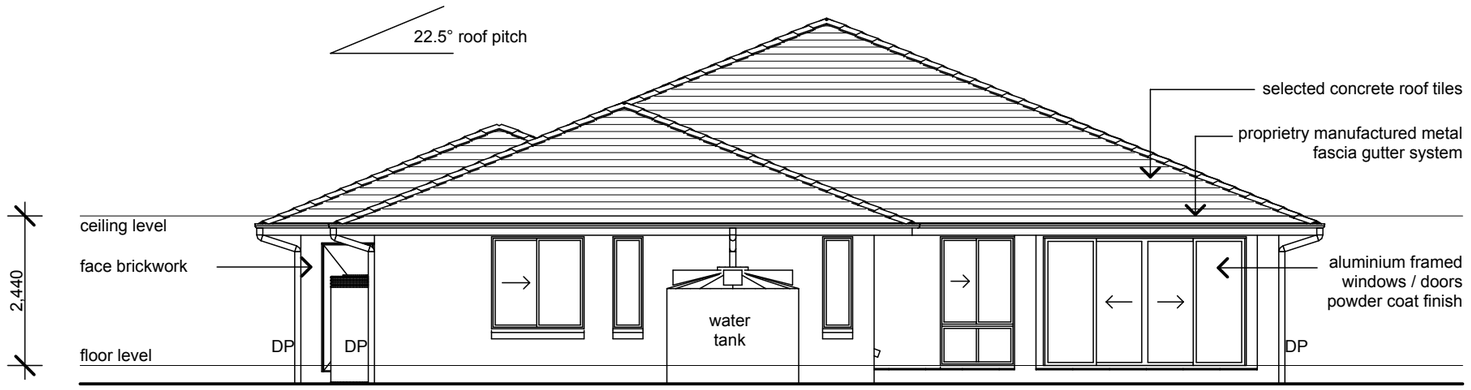

SOUTH EAST ELEVATION

SCALE 1 : 100

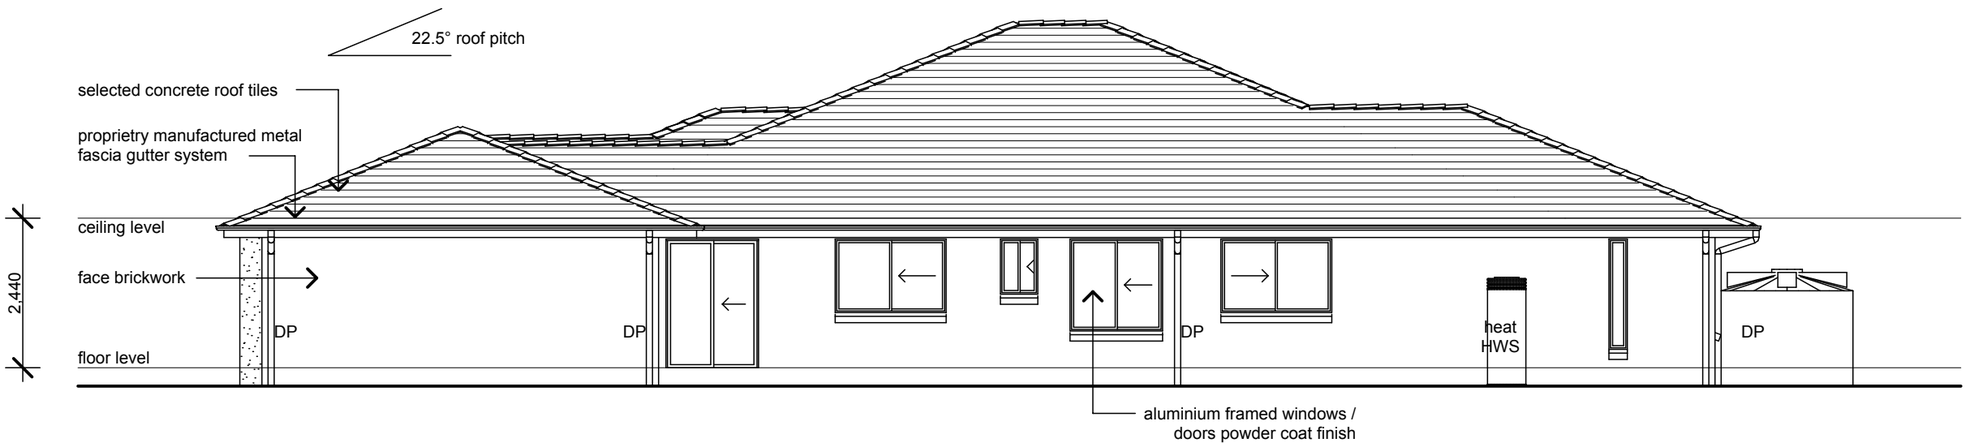

SOUTH WEST ELEVATION

SCALE 1 : 100

These Drawings are the copyright of Bryn Spence & Associates and are not to be reproduced in part or in whole without the written permission of Bryn Spence & Associates. Do not scale off drawings confirm any measurement on site and report any discrepancy to the Building Designer

NOTES & AMENDMENTS:

#Notes	

MANUKA
HOMES
PO Box 839
Paradise Point
QLD 4216
Mob: 0422 334 690