These Drawings are the copyright of Manuka Homes and are not to be reproduced in part or in whole without the written permission of Manuka Homes. Do not scale off drawings confirm any measurement on site and report any discrepancy to the Building Designer

NOTES & AMENDMENTS:

MANUKA
HOMES
PO Box 839
Paradise Point
QLD 4216
Mob: 0422 334 690

BRYN SPENCE & ASSOCIATES
BUILDING DESIGNERS
9 BIMINI COURT , CLEAR ISLAND WATERS
QLD 4226 AUSTRALIA
PHONE / FACSIMILE (07) 55 786 338
email bspence@bigpond.net.au
QBSA Lic No 069 437

PROJECT:
PROPOSED NEW RESIDENCE

SITE ADDRESS:

CLIENT:

BUILDER:
MANUKA HOMES

DATE:
DESIGN:
DRAWN:
CHECKED:
SCALE:

PROJECT No

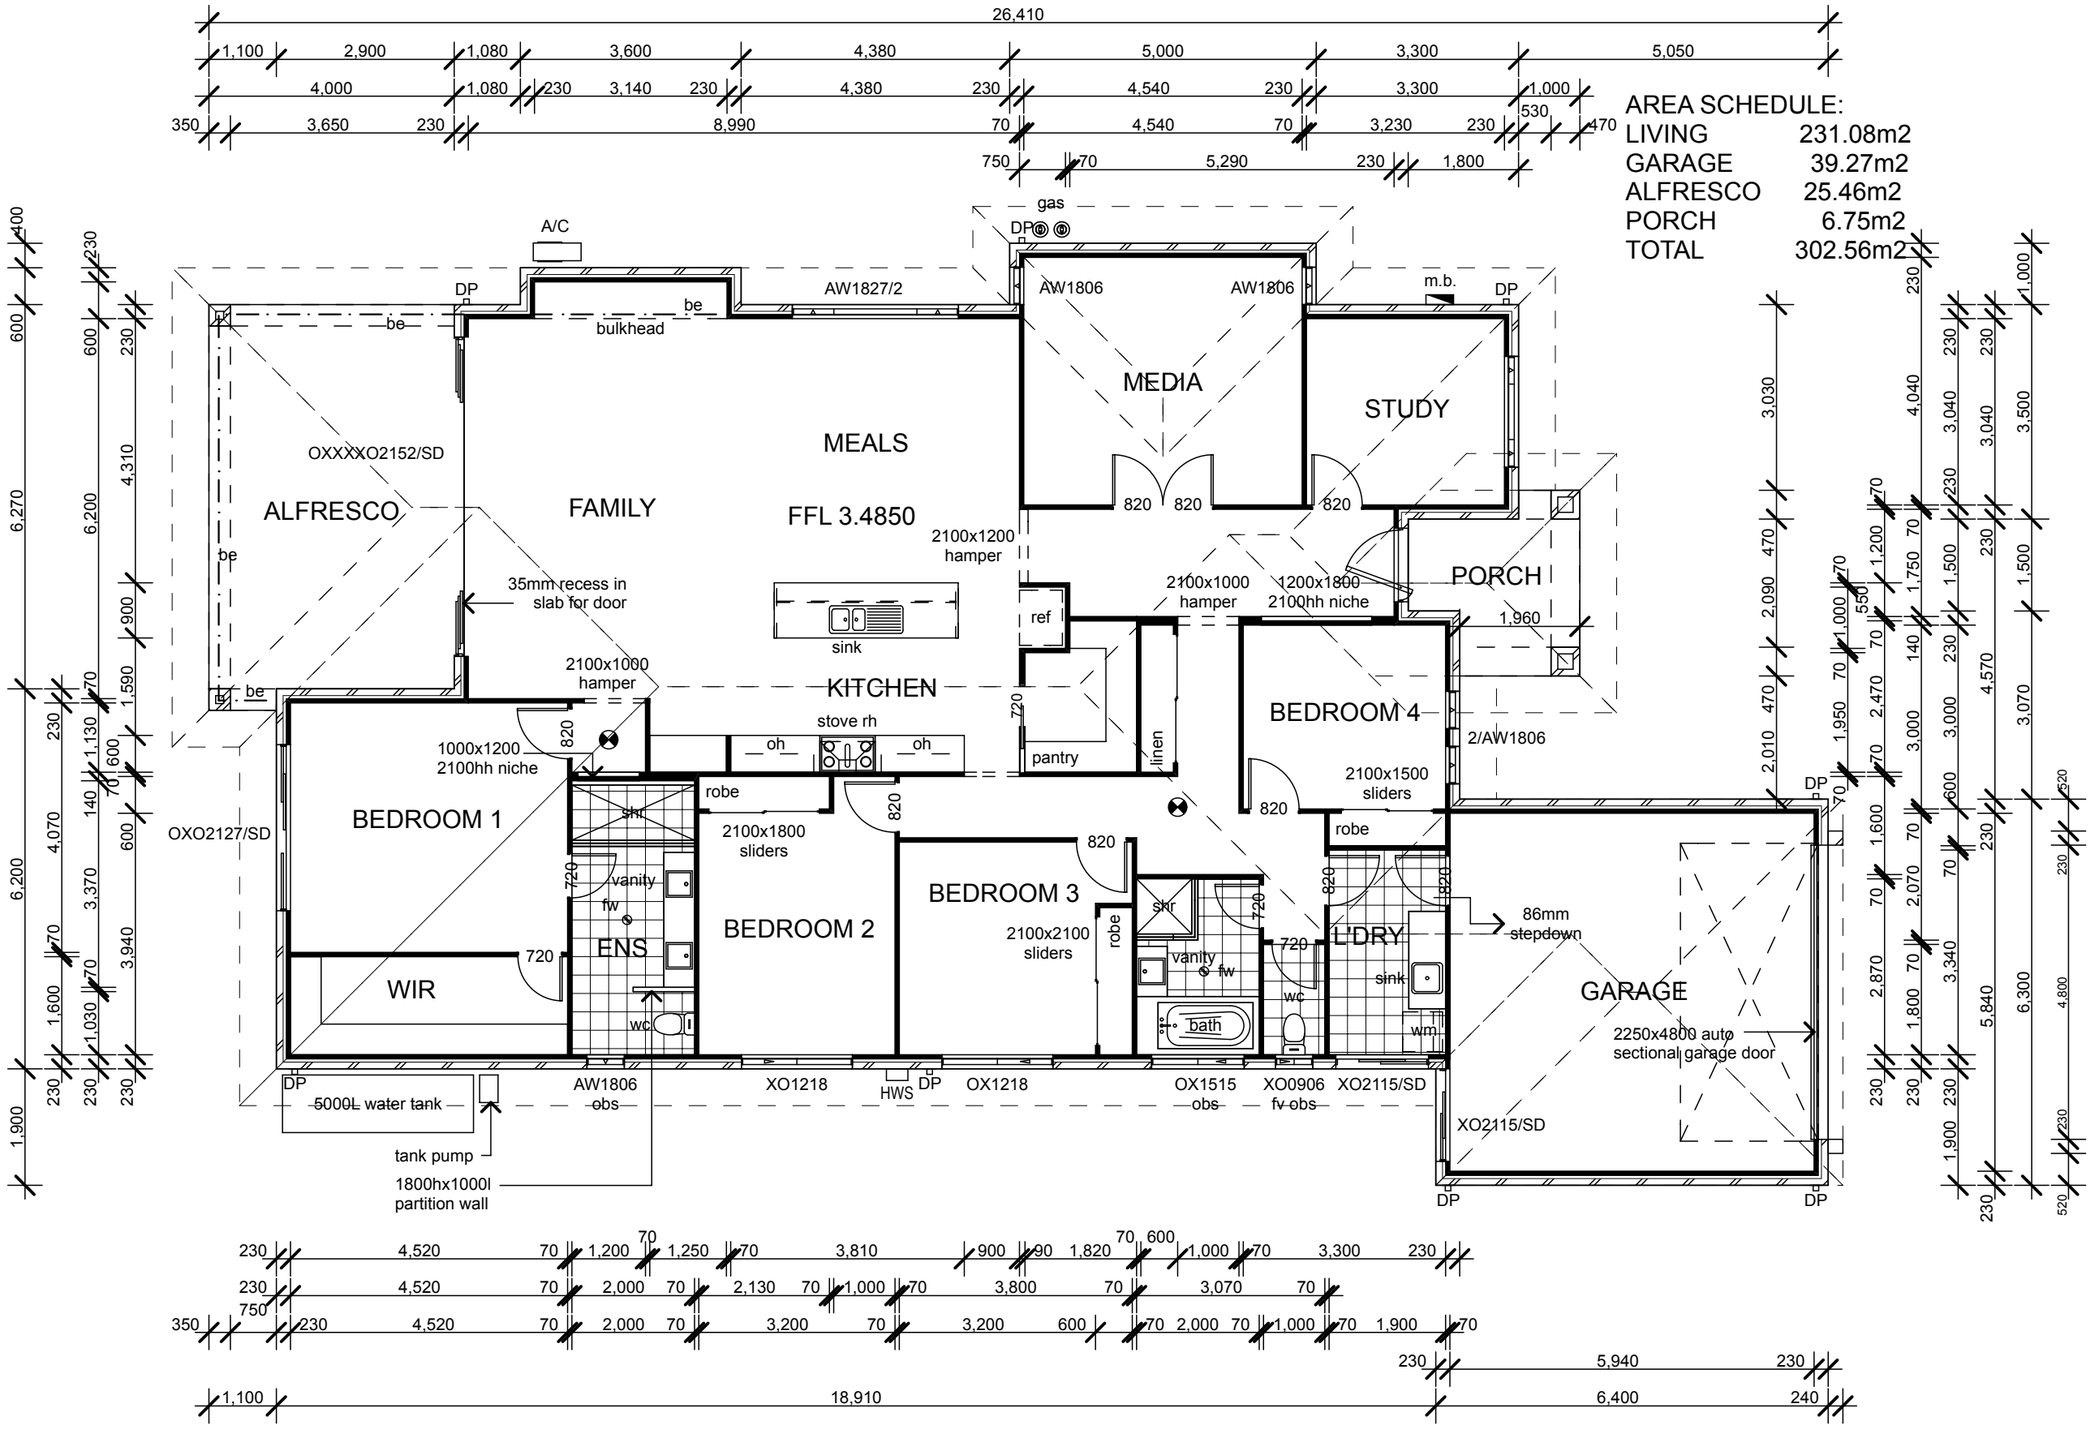

FLOOR PLAN

SCALE 1 : 100

indicates smoke detector to be installed in compliance with BCA Part 3.7.2

These Drawings are the copyright of Manuka Homes and are not to be reproduced in part or in whole without the written permission of Manuka Homes. Do not scale off drawings confirm any measurement on site and report any discrepancy to the Building Designer

NOTES & AMENDMENTS:

MANUKA HOMES
PO Box 839
Paradise Point
QLD 4216
Mob: 0422 334 690

BRYN SPENCE & ASSOCIATES
BUILDING DESIGNERS
9 BIMINI COURT , CLEAR ISLAND WATERS
QLD 4226 AUSTRALIA
PHONE / FACSIMILE (07) 55 786 338
email bspence@bigpond.net.au
QBSA Lic No 069 437

PROJECT:
PROPOSED NEW RESIDENCE

SITE ADDRESS:

CLIENT:

BUILDER:
MANUKA HOMES

DATE:
DESIGN:
DRAWN:
CHECKED:
SCALE:

PROJECT No

SOUTH EAST ELEV

SCALE 1 : 100

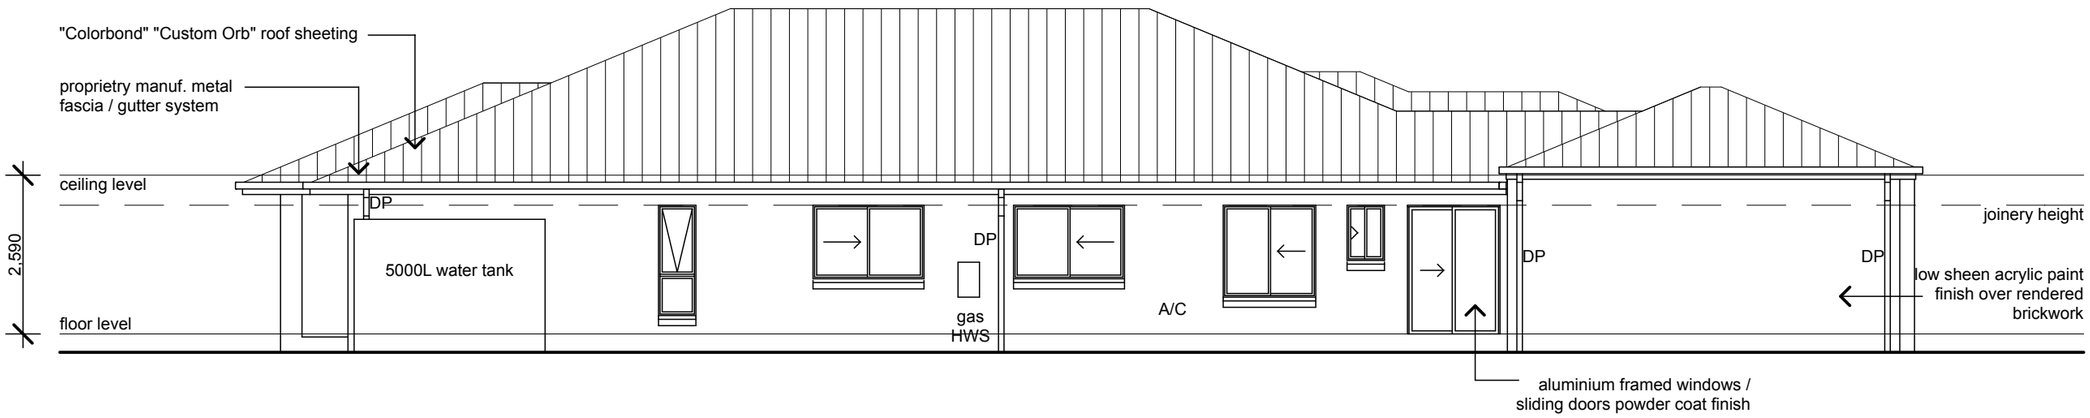

SOUTH WEST ELEV

SCALE 1 : 100

These Drawings are the copyright of Manuka Homes and are not to be reproduced in part or in whole without the written permission of Manuka Homes. Do not scale off drawings confirm any measurement on site and report any discrepancy to the Building Designer

NOTES & AMENDMENTS:

MANUKA
HOMES
PO Box 839
Paradise Point
QLD 4216
Mob: 0422 334 690

BRYN SPENCE & ASSOCIATES
BUILDING DESIGNERS
9 BIMINI COURT , CLEAR ISLAND WATERS
QLD 4226 AUSTRALIA
PHONE / FACSIMILE (07) 55 786 338
email bspence@bigpond.net.au
QBSA Lic No 069 437

PROJECT:
PROPOSED NEW
RESIDENCE

BUILDER:
MANUKA HOMES

DATE:
DESIGN:
DRAWN:
CHECKED:
SCALE:

PROJECT No