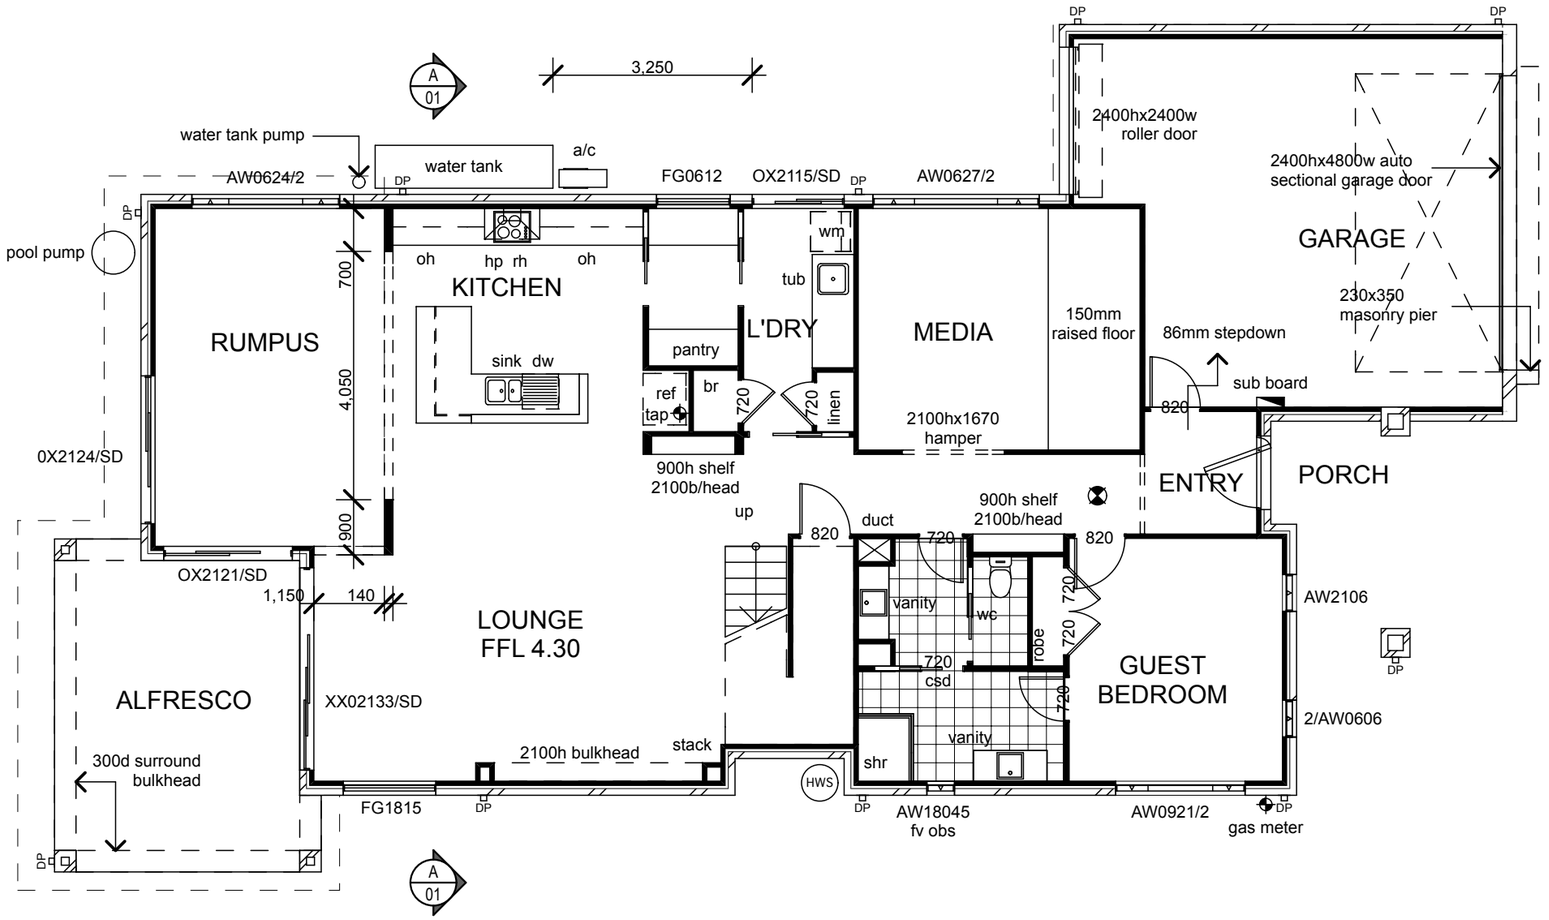

GROUND FLR PLAN

SCALE 1 : 100

indicates smoke detector

These Drawings are the copyright of Bryn Spence & Associates and are not to be reproduced in part or in whole without the written permission of Bryn Spence & Associates. Do not scale off drawings confirm any measurement on site and report any discrepancy to the Building Designer

NOTES & AMENDMENTS:

28/08/08	CONSTRUCTION ISSUE

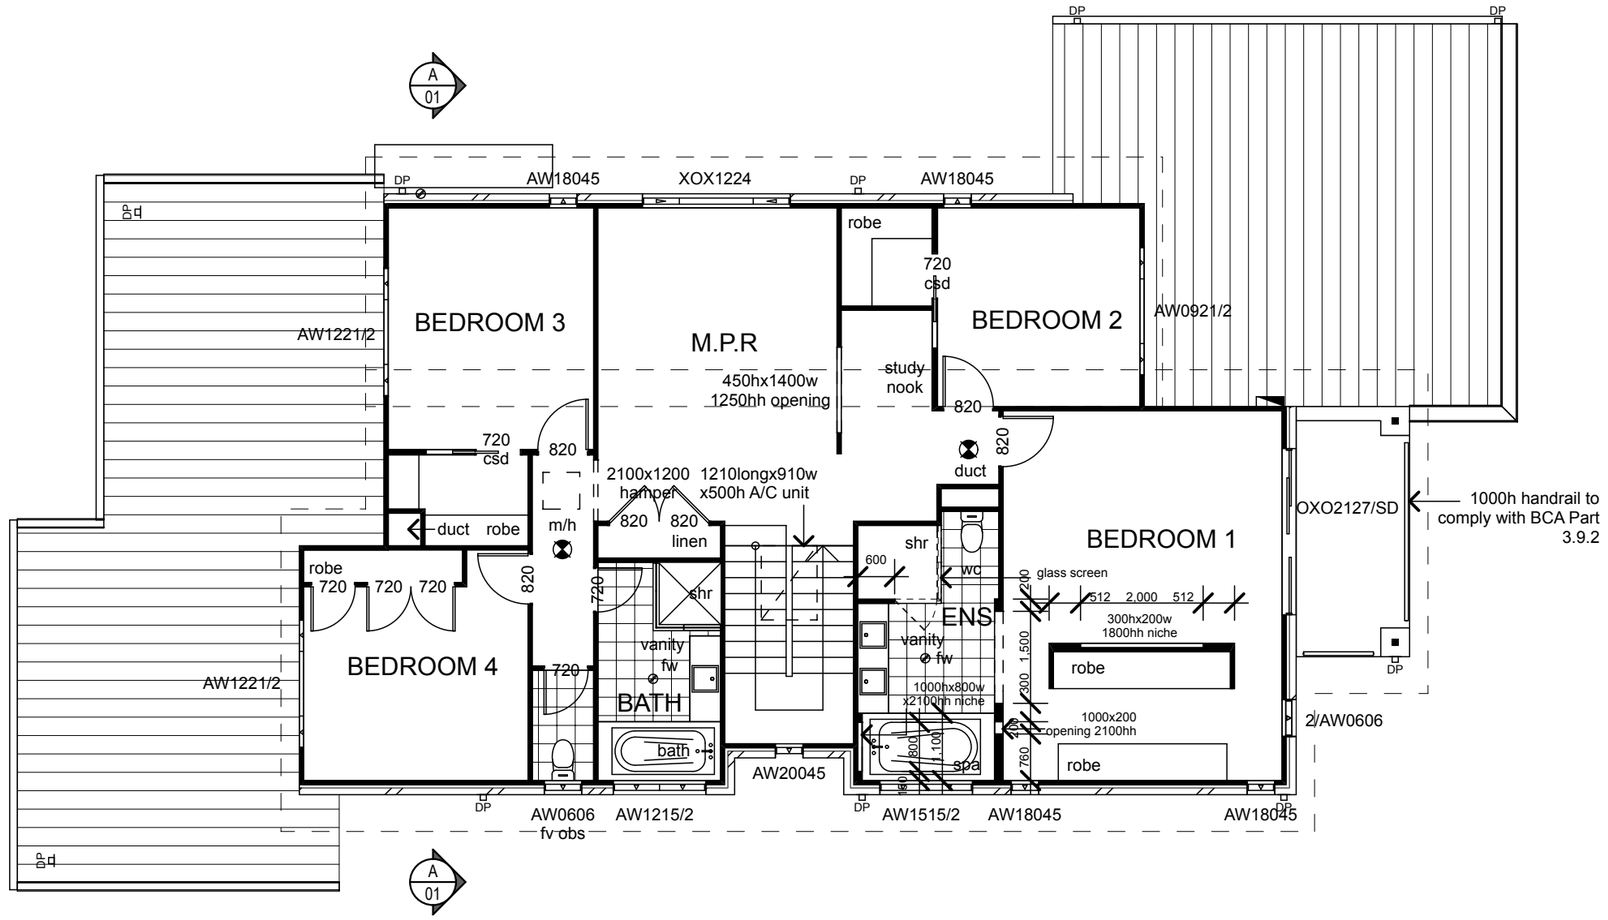

FIRST FLR PLAN

SCALE 1 : 100

indicates smoke detector

These Drawings are the copyright of Bryn Spence & Associates and are not to be reproduced in part or in whole without the written permission of Bryn Spence & Associates. Do not scale off drawings confirm any measurement on site and report any discrepancy to the Building Designer

NOTES & AMENDMENTS:

28/08/08	CONSTRUCTION ISSUE

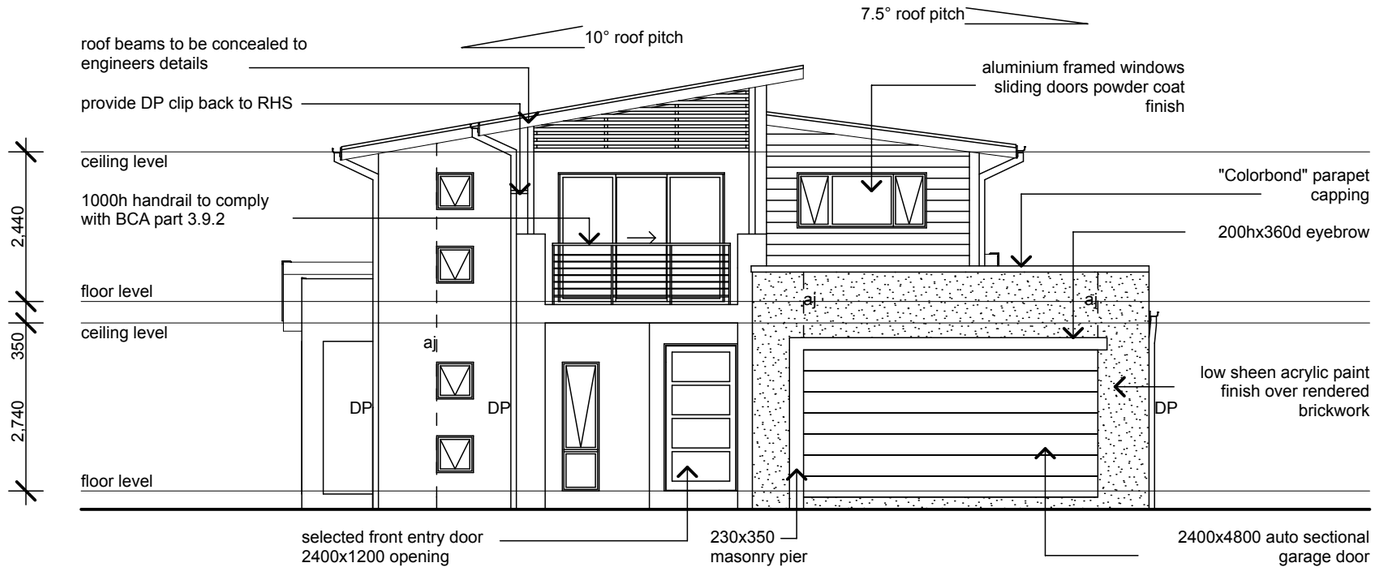

WESTERN ELEVATION

SCALE 1 : 100

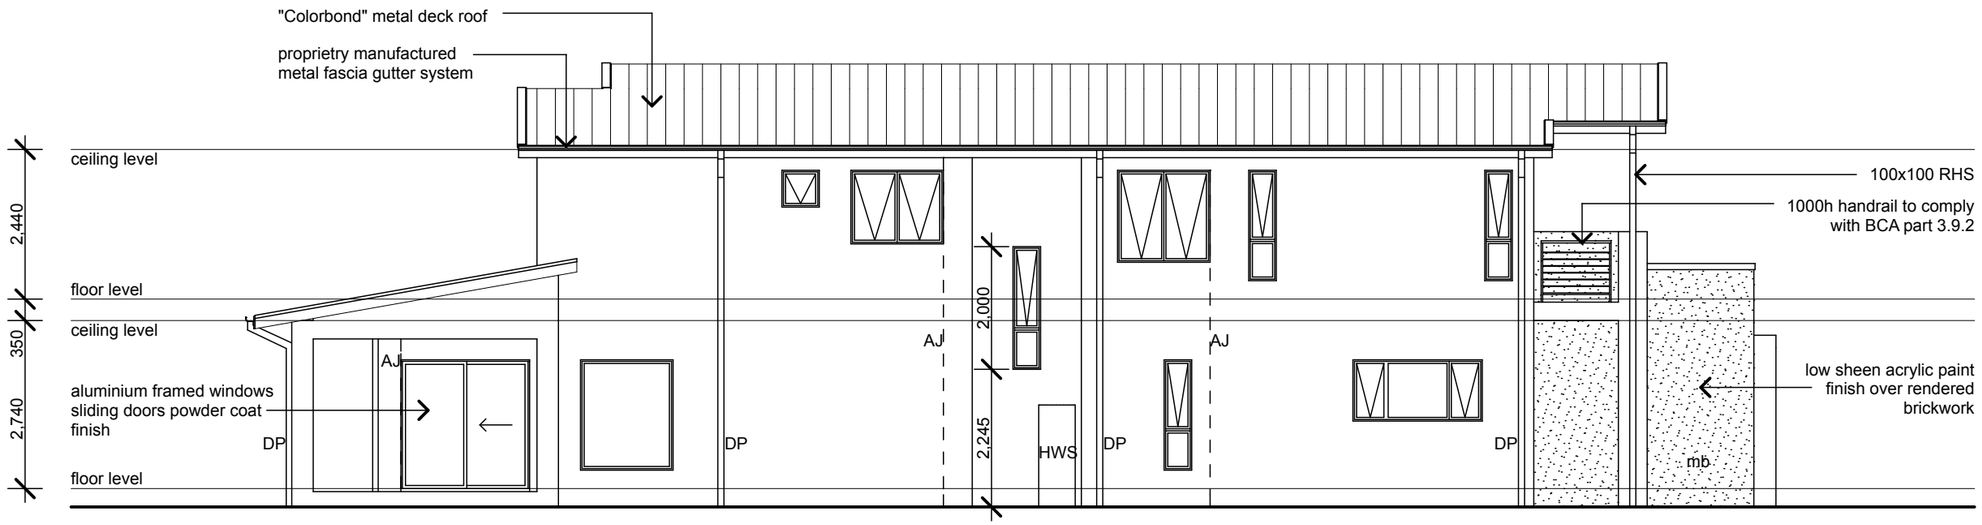

NORTHERN ELEVATION

SCALE 1 : 100

These Drawings are the copyright of Bryn Spence & Associates and are not to be reproduced in part or in whole without the written permission of Bryn Spence & Associates. Do not scale off drawings confirm any measurement on site and report any discrepancy to the Building Designer

NOTES & AMENDMENTS:

28/08/08	CONSTRUCTION ISSUE

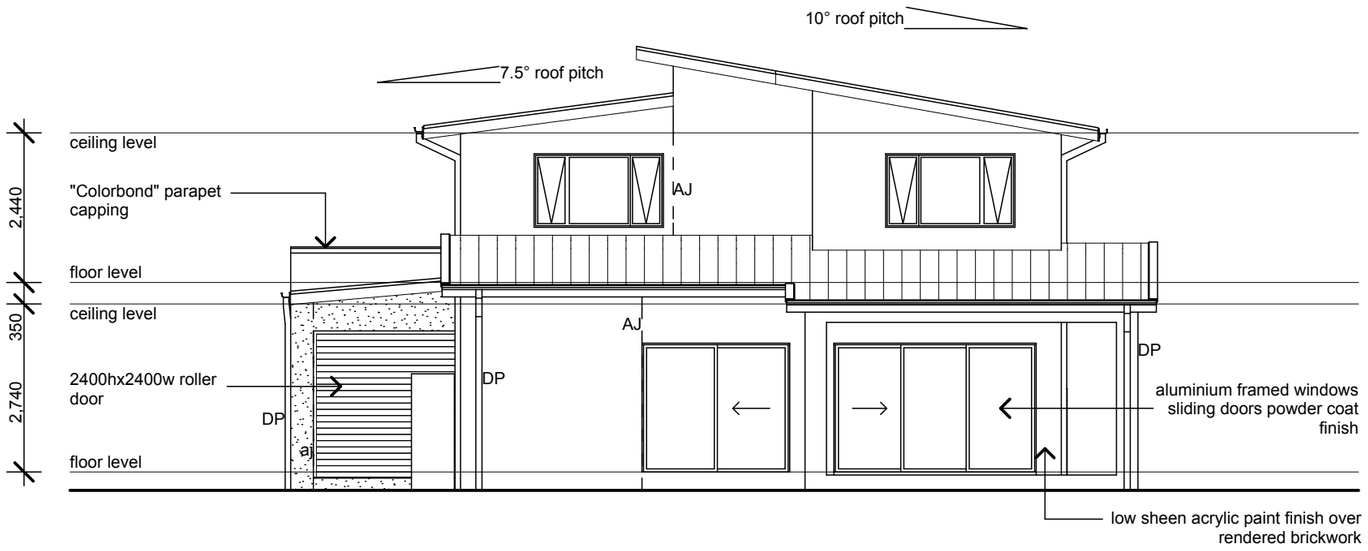

EASTERN ELEVATION

SCALE 1 : 100

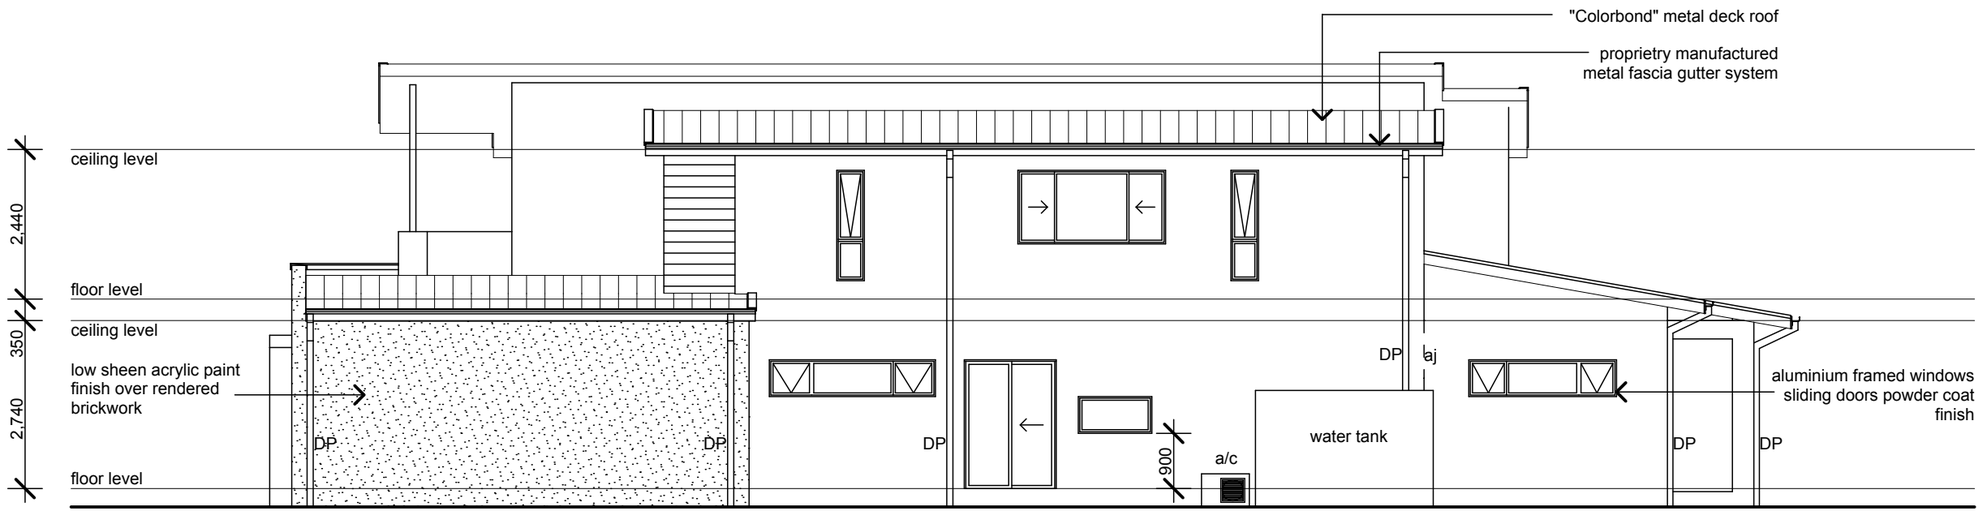

SOUTHERN ELEVATION

SCALE 1 : 100

These Drawings are the copyright of Bryn Spence & Associates and are not to be reproduced in part or in whole without the written permission of Bryn Spence & Associates. Do not scale off drawings confirm any measurement on site and report any discrepancy to the Building Designer

NOTES & AMENDMENTS:

28/08/08	CONSTRUCTION ISSUE